




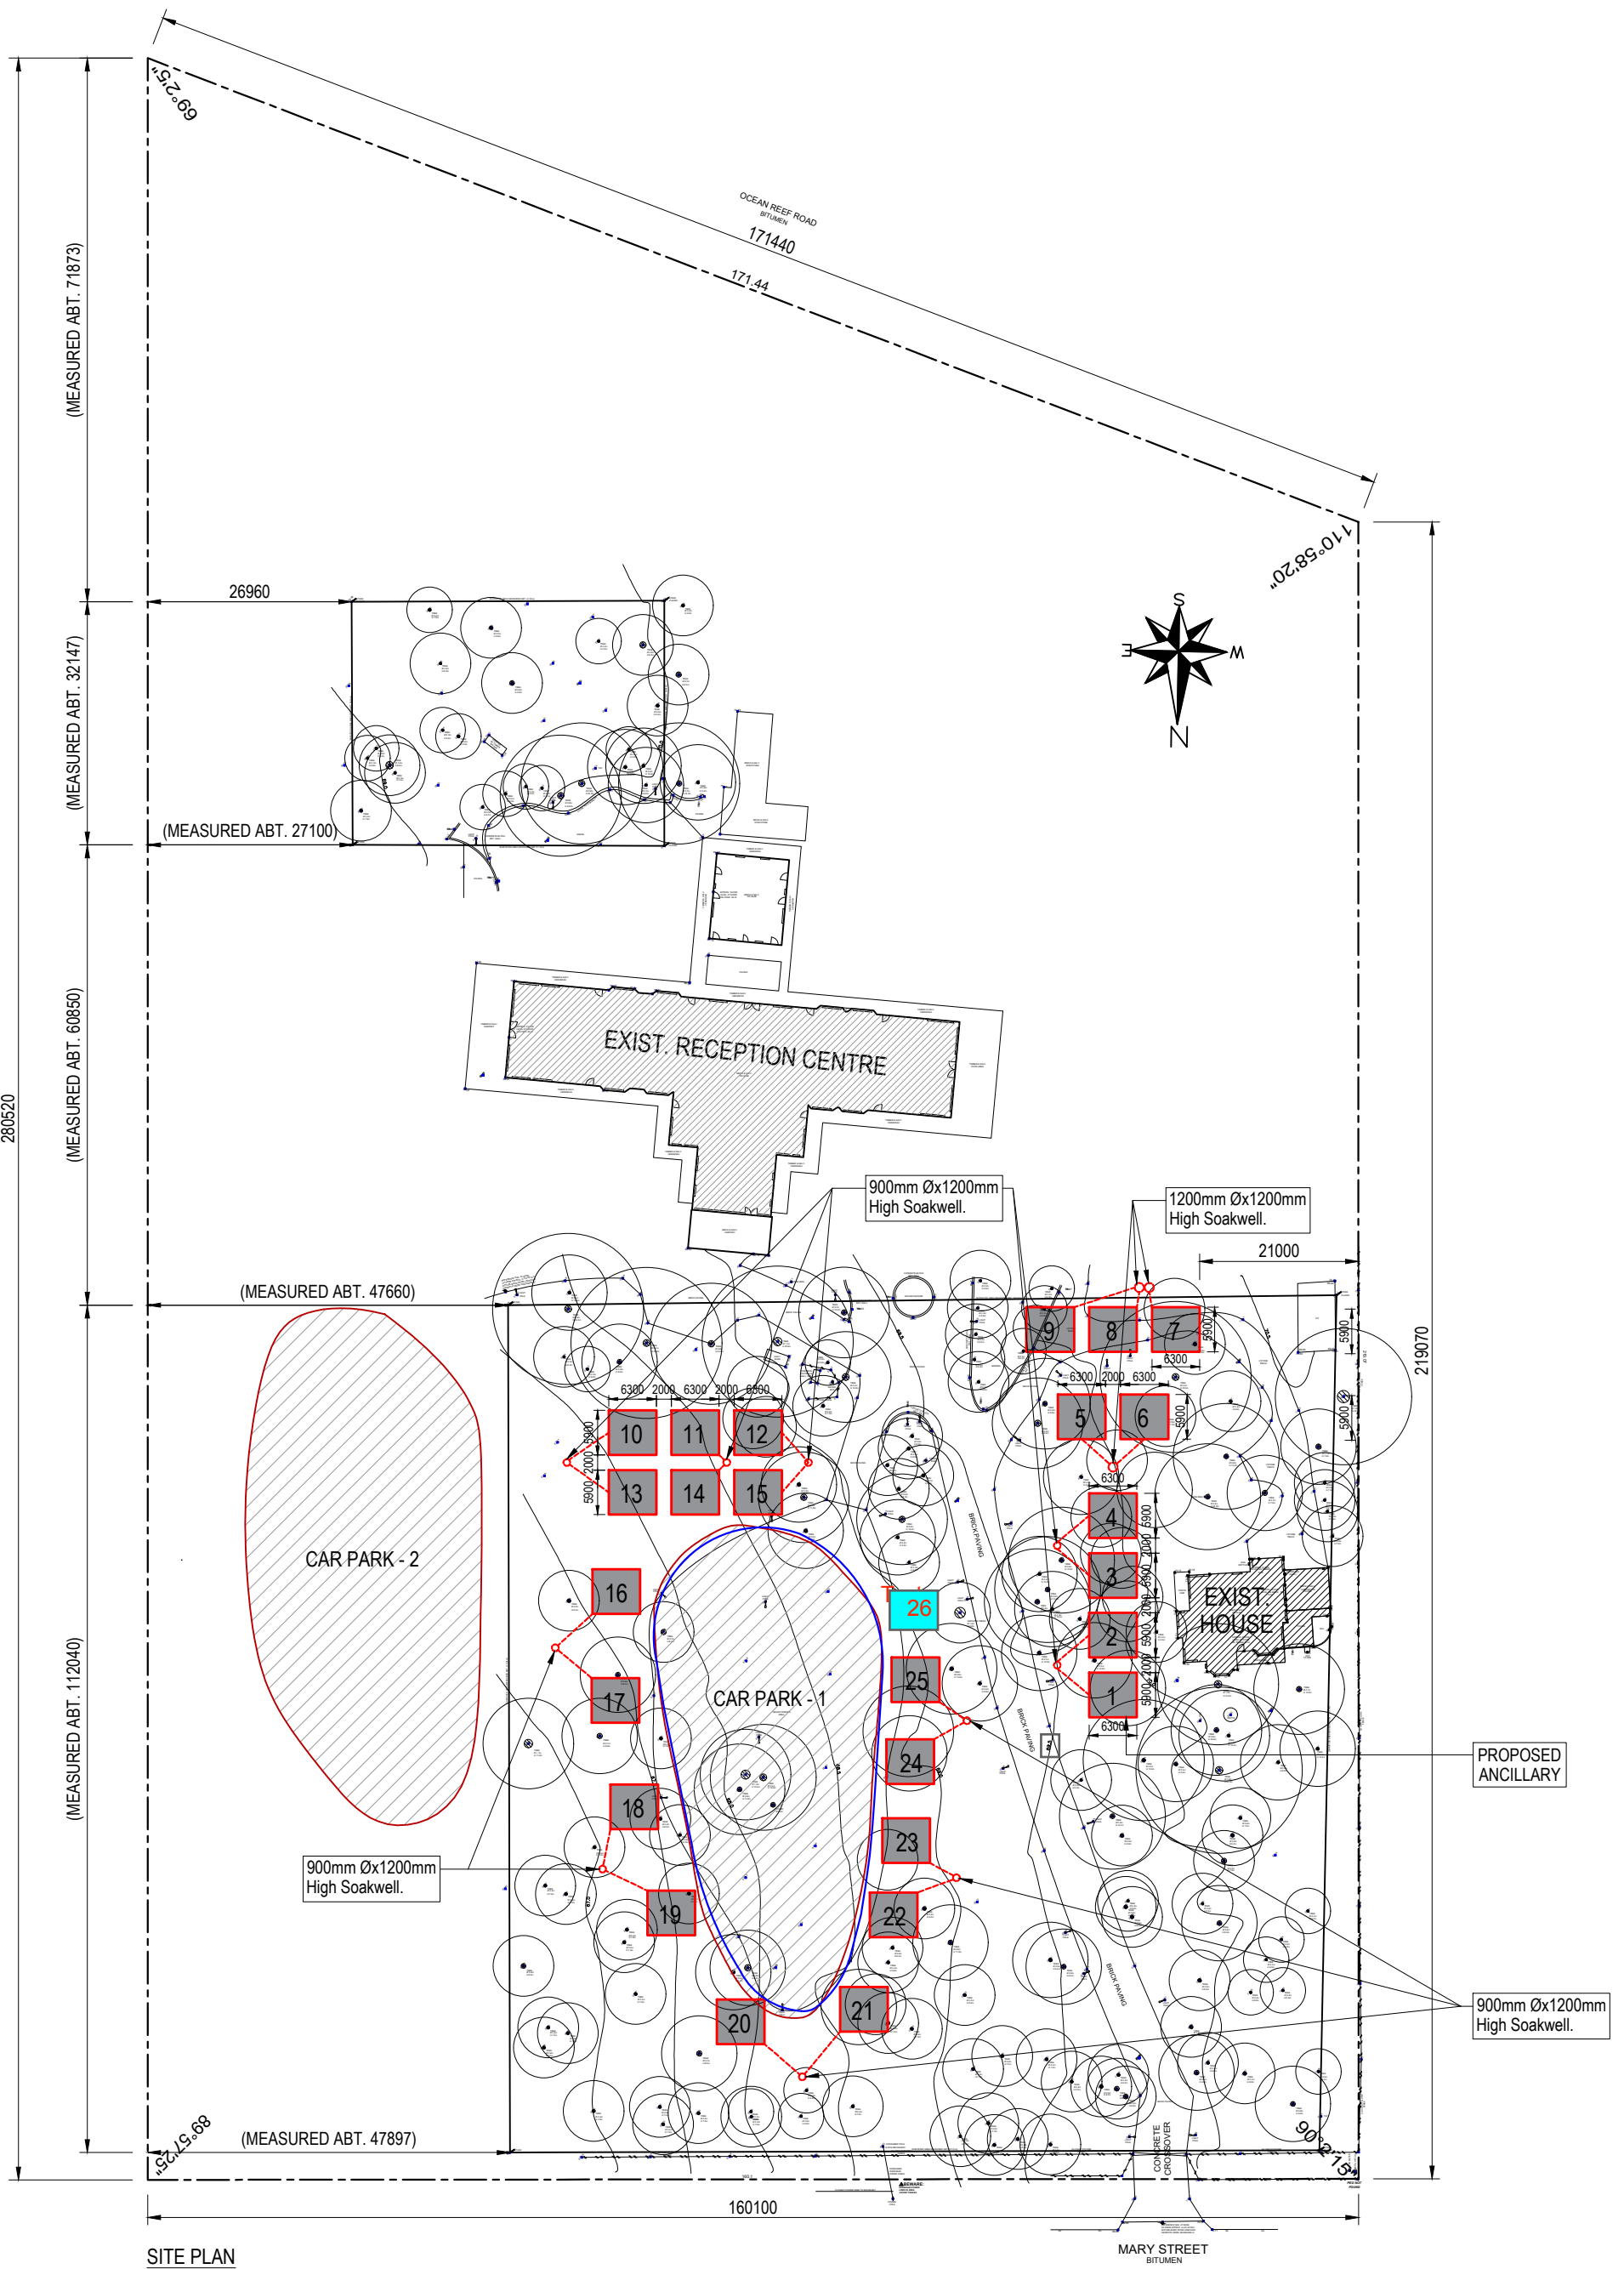


SITE PLAN
SCALE: 1:850

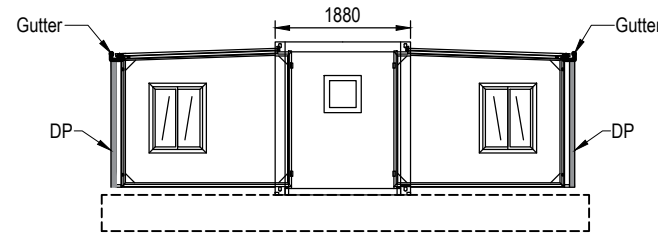


ELEVATION ③
SCALE: 1:100

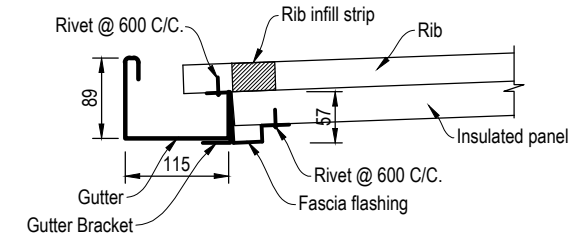


GUTTER DETAIL
SCALE: 1:8

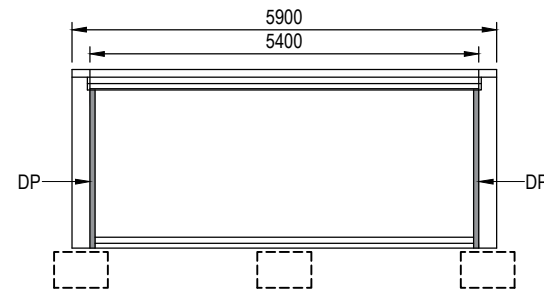


ELEVATION ④
SCALE: 1:100

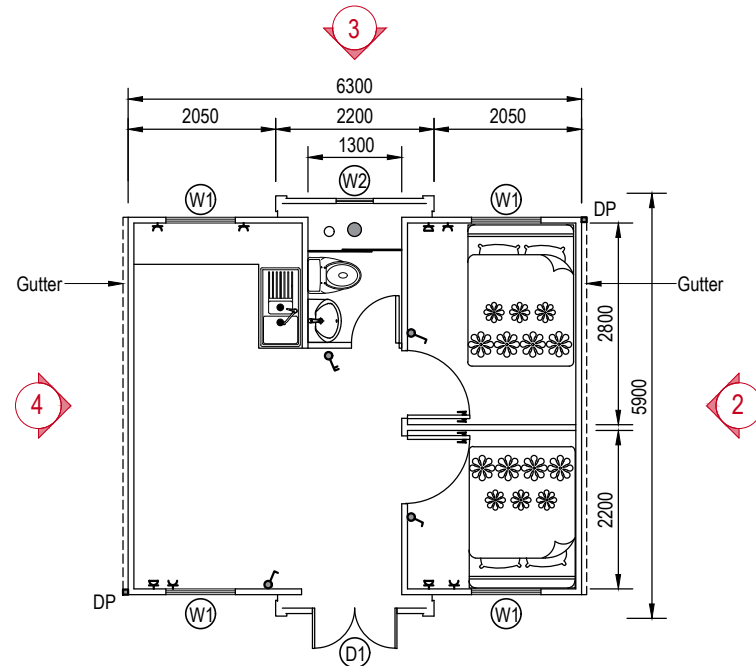

FLOOR PLAN
SCALE: 1:100

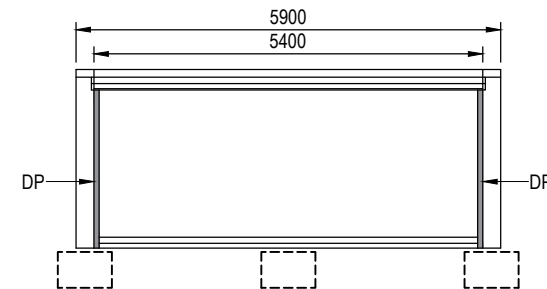

ELEVATION ②
SCALE: 1:100

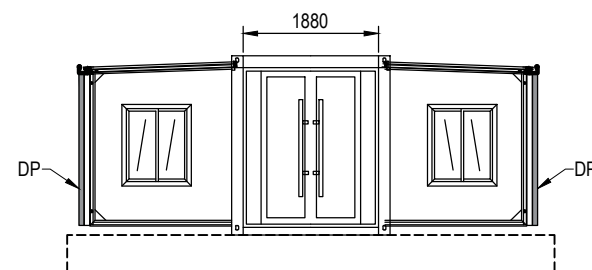

ELEVATION ①
SCALE: 1:100

ANCILLARY HOUSE
Floor area = 37.47 m²



FAIZ SHAIKH
(CPEng. PhD (STRUCT. ENG.)
FIEAust, APEC Engineer, IntPE(Aust.)

PO BOX 132,
Willetton, WA6155
MOBILE 0485 855 878
EMAIL office@fsconsultingengineers.com.au
WEB www.fsconsultingengineers.com.au
REG NER No. 3122783

SIGNATURE: *FAIZ SHAIKH* DATE: 30/8/25

DATE: 24/08/2025

SCALE: AS SHOWN

DRAWN

REVISION:

A

DRAWING No:

A-02

ADDRESS:


198 Mary Street, Wanneroo,
WA-6065.

SHEET:


PLAN AND ELEVATIONS

NOTES:


- ALL WORKMANSHIP & MATERIAL TO BE IN ACCORDANCE WITH ALL RELEVANT AUSTRALIAN STANDARD, NCC REQUIREMENTS & LOCAL COUNCIL REQUIREMENTS
- DO NOT SCALE DRAWINGS
- CONTRACTORS MUST VERIFY ALL DIMENSIONS ON THE SITE PRIOR TO THE COMMENCEMENT OF ANY WORK OR THE PRODUCTION OF ANY SHOP DRAWINGS WHICH MUST BE SUBMITTED AND APPROVED BEFORE MANUFACTURE.

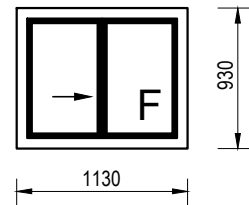


WINDOW (W1)
SCALE: 1:50

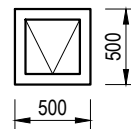

WINDOW (W2)
SCALE: 1:50

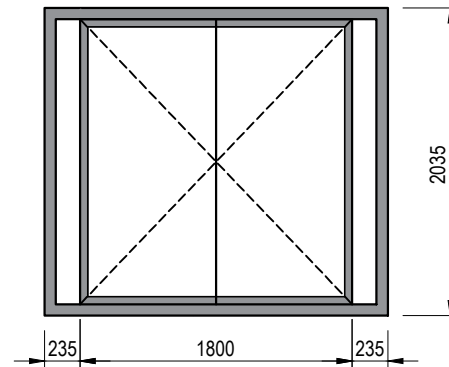

DOOR (D1)
SCALE: 1:50

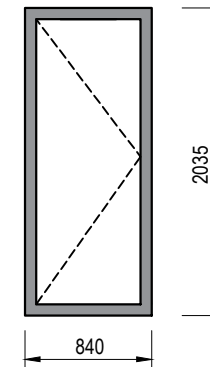

DOOR (D2)
SCALE: 1:50


Materials & Colours Schedule:

- Door: Aluminium frame in white with tempered glass.
- Window: Aluminium frame in white with tempered glass + Insect screen.
- Wall Panels: 75mm EPS sandwich painted in white board (0.4mm thick steel plate on both sides)
- Roof Panels: 50mm EPS sandwich painted in white board (0.4mm thick steel plate on both sides)
- Floor Panels: 15mm thick cement board + plywood + PVC floor tiles.
- Entry doors: All painted in white.
- Gutters and fascia: All colour bond white.
- Down pipes: Painted to match walls.



FAIZ SHAIKH
(CPEng. PhD (STRUCT. ENG.)
FIEAust, APEC Engineer, IntPE(Aust.)

PO BOX 132,
Willetton, WA6155
MOBILE 0485 855 878
EMAIL office@fsconsultingengineers.com.au
WEB www.fsconsultingengineers.com.au
REG NER No. 3122783

 SIGNATURE:  DATE: 30/8/25

DATE: 24/08/2025
SCALE: AS SHOWN
DRAWN


REVISION:
A

DRAWING No:
A-03

NOTES:
- ALL WORKMANSHIP & MATERIAL TO BE IN ACCORDANCE WITH ALL RELEVANT AUSTRALIAN STANDARD, NCC REQUIREMENTS & LOCAL COUNCIL REQUIREMENTS
- DO NOT SCALE DRAWINGS
- CONTRACTORS MUST VERIFY ALL DIMENSIONS ON THE SITE PRIOR TO THE COMMENCEMENT OF ANY WORK OR THE PRODUCTION OF ANY SHOP DRAWINGS WHICH MUST BE SUBMITTED AND APPROVED BEFORE MANUFACTURE.

ADDRESS:
198 Mary Street, Wanneroo,
WA-6065.

SHEET:
DOOR AND WINDOW SCHEDULE

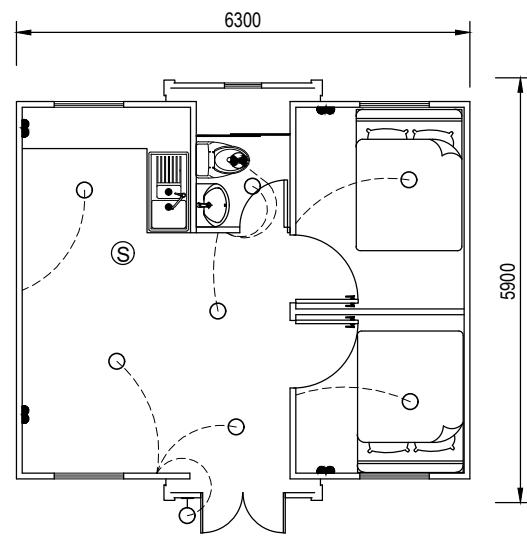

ELECTRICAL PLAN
SCALE: 1:100

ELECTRICAL LEGEND

○	Ceiling Light
⋈	Exhaust Fan
⬢	Double Power Point
Ⓢ	Smoke Detector
⊖	Wall Light



FAIZ SHAIKH
(CPEng. PhD (STRUCT. ENG.)
FIEAust, APEC Engineer, IntPE(Aust.)

PO BOX 132,
Willetton, WA6155
MOBILE 0485 855 878
EMAIL office@fsconsultingengineers.com.au
WEB www.fsconsultingengineers.com.au
REG NER No. 3122783

SIGNATURE:..... DATE:.....

30/8/25

DATE: 24/08/2025

SCALE: AS SHOWN

DRAWN

REVISION:

A

DRAWING No:

A-04

ADDRESS:

198 Mary Street, Wanneroo,
WA-6065.

SHEET:

ELECTRICAL PLAN

NOTES:

- ALL WORKMANSHIP & MATERIAL TO BE IN ACCORDANCE WITH ALL RELEVANT AUSTRALIAN STANDARD, NCC REQUIREMENTS & LOCAL COUNCIL REQUIREMENTS
- DO NOT SCALE DRAWINGS
- CONTRACTORS MUST VERIFY ALL DIMENSIONS ON THE SITE PRIOR TO THE COMMENCEMENT OF ANY WORK OR THE PRODUCTION OF ANY SHOP DRAWINGS WHICH MUST BE SUBMITTED AND APPROVED BEFORE MANUFACTURE.