Drawing Register

No.	Title	Rev	Date	Revision Name
A0	COVER PAGE	B	06.06.2026	DA DRAFT
A01	SITE PLAN EXISTING	B	06.06.2026	DA DRAFT
A02	SITE PLAN PROPOSED	B	06.06.2026	DA DRAFT
A03	GENERAL ARRANGEMENT PLAN - GROUND LEVEL	B	06.06.2026	DA DRAFT
A04	GENERAL ARRANGEMENT PLAN - LEVEL 1	B	06.06.2026	DA DRAFT
A05	GENERAL ARRANGEMENT PLAN - ROOF	B	06.06.2026	DA DRAFT
A06	ELEVATIONS	B	06.06.2026	DA DRAFT
A07	SECTION 1-3	B	06.06.2026	DA DRAFT

PRELIMINARY
NOT FOR CONSTRUCTION

Project No
225001

Community and Cultural Centre

Project
238 Elliot Road, Wanneroo

Client
ST MARK & ST GEORGE COPTIC ORTHODOX CHURCH

Drawing No.
A0

Revision
B

LENORE ROAD

171 ELLIOT ROAD
WANNEROO

179 ELLIOT ROAD
WANNEROO

191 ELLIOT ROAD
WANNEROO

207 ELLIOT ROAD
WANNEROO

215 ELLIOT ROAD
WANNEROO

223 ELLIOT ROAD
WANNEROO

239 ELLIOT ROAD
WANNEROO

249 ELLIOT ROAD
WANNEROO

259 ELLIOT ROAD
WANNEROO

75 ASHBY STREET
WANNEROO

ELLIOT ROAD

Modification to access arrangements not proposed as part of this application

224 ELLIOT ROAD
WANNEROO

EXISTING HOUSE

EXISTING CHURCH

EXISTING OLD CHURCH

EXISTING SUNDAY SCHOOL

EXISTING AMENITIES

EXISTING TANKS

EXISTING SHADED SEATING AREA

EXISTING PLAYGROUND

PROJECT SITE

BENMUNI ROAD

103 BENMUNI ROAD
WANNEROO

176 ELLIOT ROAD
WANNEROO

178 ELLIOT ROAD
WANNEROO

186 ELLIOT ROAD
WANNEROO

194 ELLIOT ROAD
WANNEROO

206 ELLIOT ROAD
WANNEROO

220 ELLIOT ROAD
WANNEROO

226 ELLIOT ROAD
WANNEROO

232 ELLIOT ROAD
WANNEROO

238 ELLIOT ROAD
WANNEROO

248 ELLIOT ROAD
WANNEROO

98 BENMUNI ROAD
WANNEROO

78 JAMBANIS ROAD
WANNEROO

JAMBANIS ROAD

LENORE ROAD

EXISTING FIELD

77 JAMBANIS ROAD
WANNEROO

96 NICHOLAS ROAD
WANNEROO

84 NICHOLAS ROAD
WANNEROO

78 NICHOLAS ROAD
WANNEROO

62 NICHOLAS ROAD
WANNEROO

50 NICHOLAS ROAD
WANNEROO

40 NICHOLAS ROAD
WANNEROO

30 NICHOLAS ROAD
WANNEROO

18 NICHOLAS ROAD
WANNEROO

8 NICHOLAS ROAD
WANNEROO

139 BENMUNI ROAD
WANNEROO

SITE LEGEND
- EXISTING BUILT FORM
- PROPOSED BUILT FORM (APPROX FOOTPRINT)
- SITE BOUNDARY
- NEIGHBORING SITE BOUNDARY

Revisions
A 12.02.2026 DA DRAFT
B 06.06.2026 DA DRAFT

6/06/2026 10:51:10 PM

Project
Community and Cultural Centre
238 Elliot Road,
Wanneroo

Drawing
SITE PLAN EXISTING

Author

Scale: @ A0
1 : 1000

Drawing No.
A01

B

Notes:

DRAFT

171 ELLIOT ROAD
WANNEROO

179 ELLIOT ROAD
WANNEROO

191 ELLIOT ROAD
WANNEROO

207 ELLIOT ROAD
WANNEROO

215 ELLIOT ROAD
WANNEROO

223 ELLIOT ROAD
WANNEROO

239 ELLIOT ROAD
WANNEROO

249 ELLIOT ROAD
WANNEROO

259 ELLIOT ROAD
WANNEROO

75 ASHBY STREET
WANNEROO

103 BENMUNI ROAD
WANNEROO

78 JAMBANIS ROAD
WANNEROO

77 JAMBANIS ROAD
WANNEROO

139 BENMUNI ROAD
WANNEROO

Modification to access arrangements not proposed as part of this application

224 ELLIOT ROAD
WANNEROO

176 ELLIOT ROAD
WANNEROO

178 ELLIOT ROAD
WANNEROO

186 ELLIOT ROAD
WANNEROO

194 ELLIOT ROAD
WANNEROO

206 ELLIOT ROAD
WANNEROO

220 ELLIOT ROAD
WANNEROO

226 ELLIOT ROAD
WANNEROO

232 ELLIOT ROAD
WANNEROO

248 ELLIOT ROAD
WANNEROO

98 BENMUNI ROAD
WANNEROO

96 NICHOLAS ROAD
WANNEROO

84 NICHOLAS ROAD
WANNEROO

78 NICHOLAS ROAD
WANNEROO

62 NICHOLAS ROAD
WANNEROO

50 NICHOLAS ROAD
WANNEROO

40 NICHOLAS ROAD
WANNEROO

30 NICHOLAS ROAD
WANNEROO

18 NICHOLAS ROAD
WANNEROO

8 NICHOLAS ROAD
WANNEROO



SITE LEGEND
- EXISTING BUILT FORM
- PROPOSED BUILT FORM (APPROX FOOTPRINT)
- SITE BOUNDARY
- NEIGHBORING SITE BOUNDARY

Revisions
A 12.02.2026 DA DRAFT
B 06.06.2026 DA DRAFT

6/06/2026 10:51:13 PM

Project
Community and Cultural Centre
238 Elliot Road,
Wanneroo

Drawing
SITE PLAN PROPOSED

Author

Scale: @ A0
1 : 1000

Drawing No.
A02

B

Notes:

DRAFT



Revisions
A 12.02.2026 DA DRAFT
B 06.06.2026 DA DRAFT

6/06/2026 10:50:13 PM

Project
Community and Cultural Centre
238 Elliot Road,
Wanneroo

Drawing
GENERAL ARRANGEMENT PLAN - GROUND LEVEL

Author


Scale: @ A0
1 : 100

Drawing No.
A03

B

Notes:

DRAFT

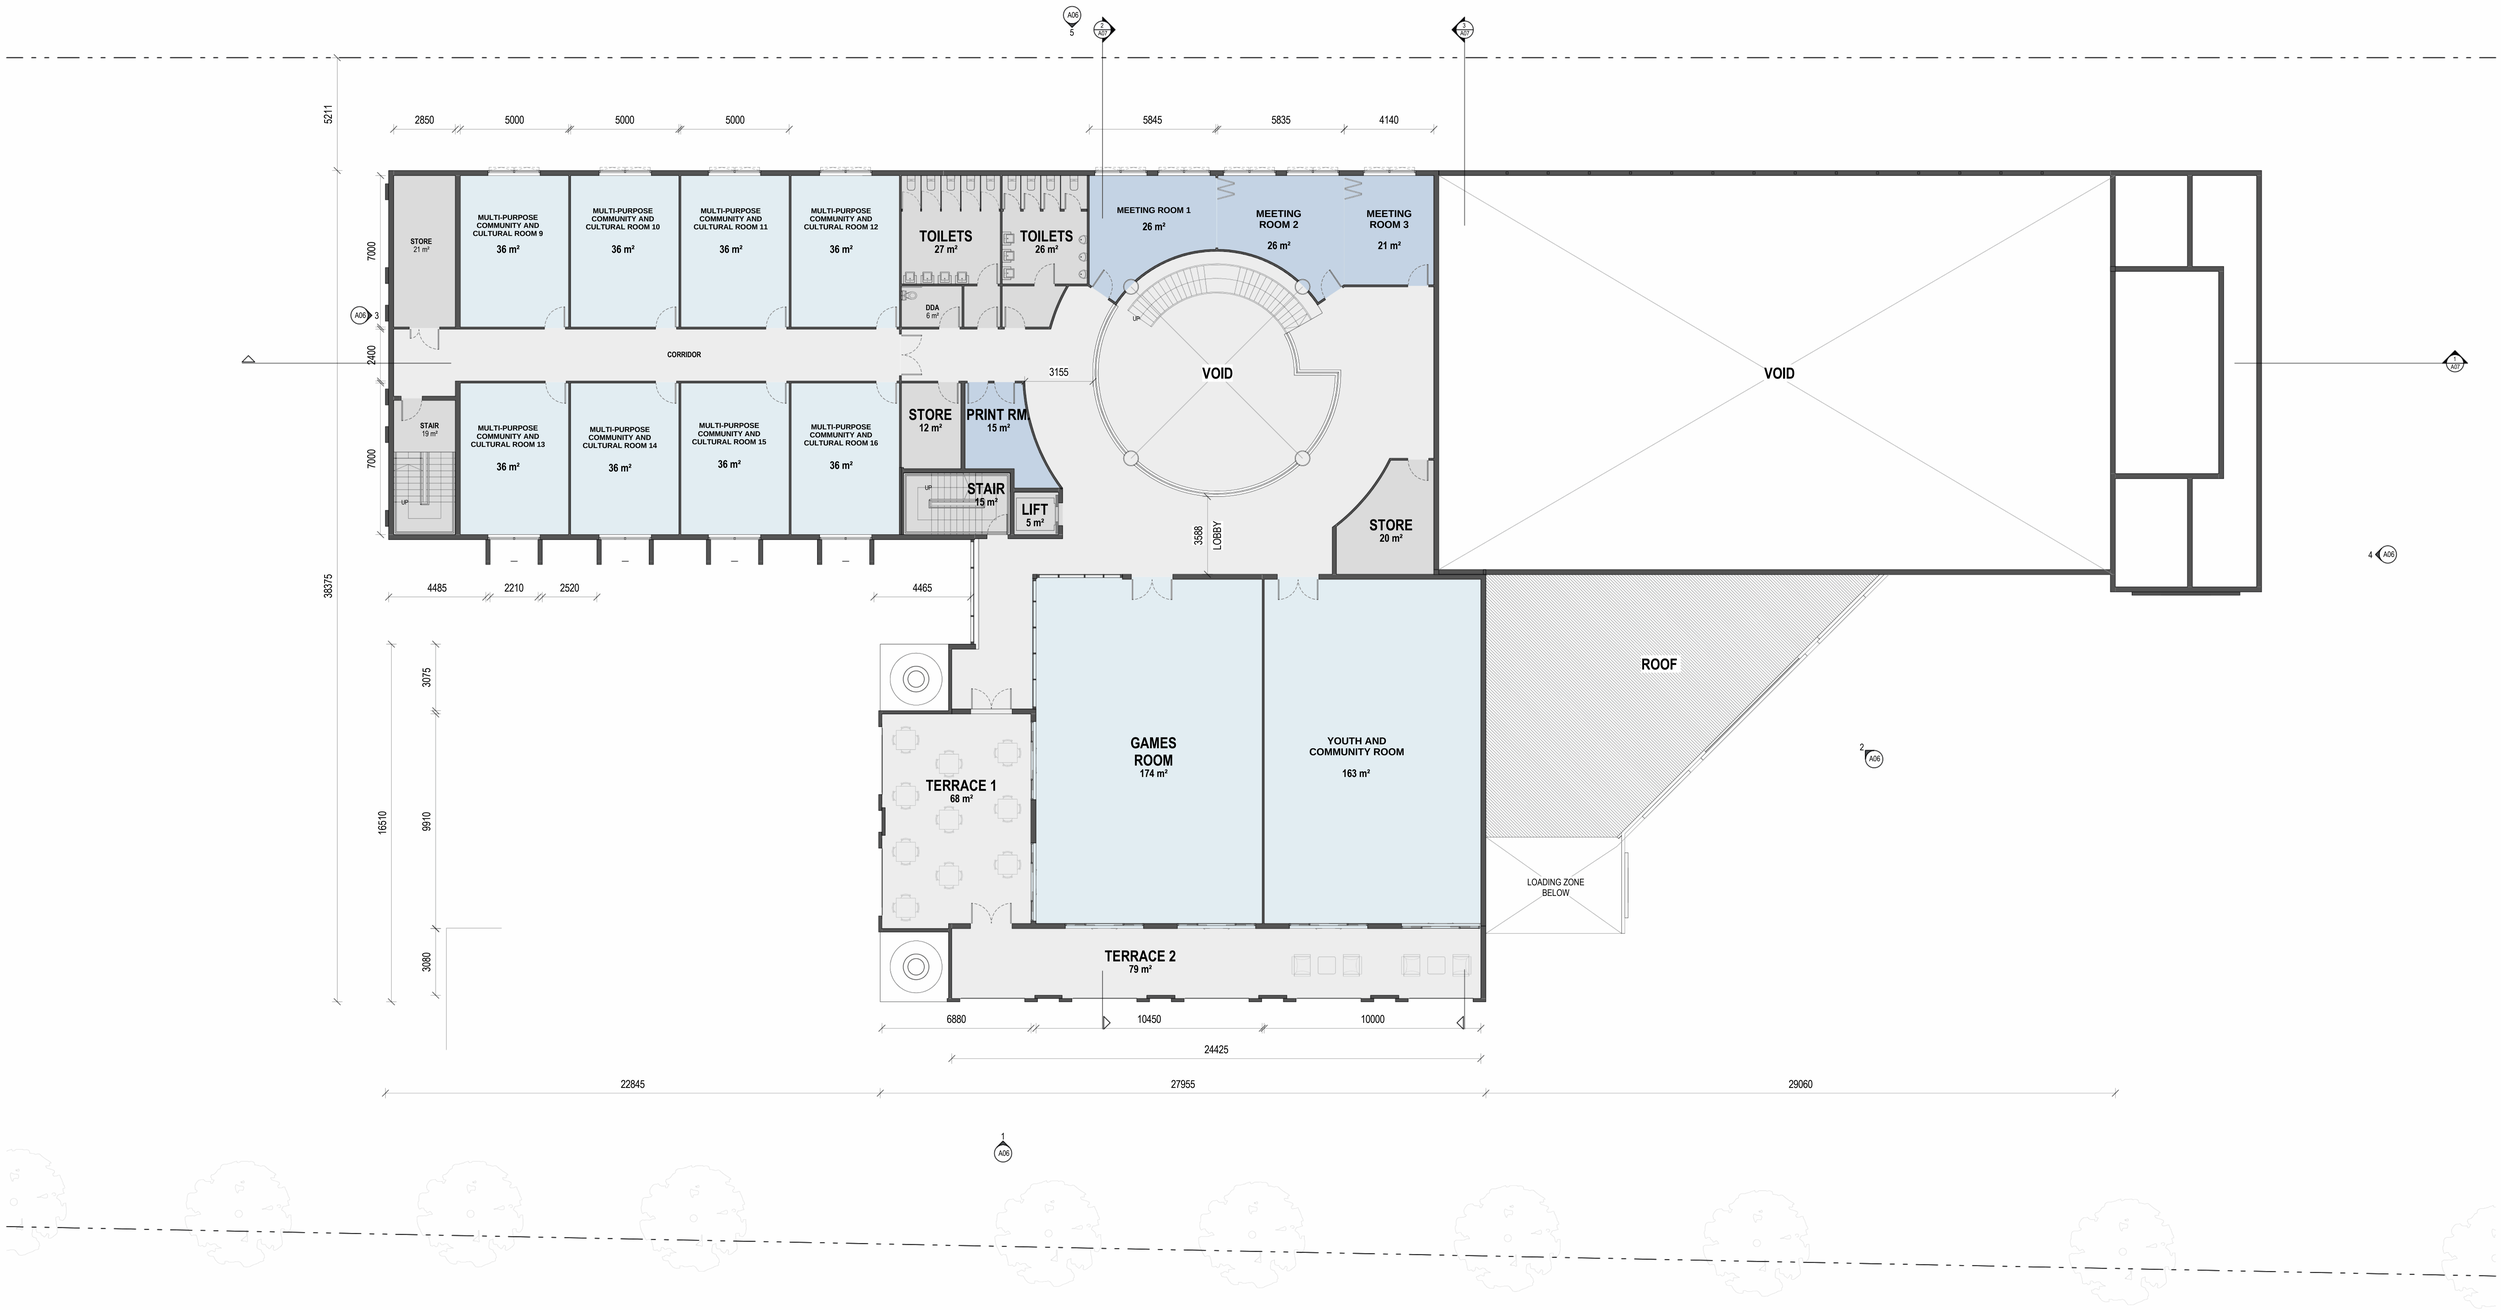

Revisions
A 12.02.2026 DA DRAFT
B 06.06.2026 DA DRAFT

6/06/2026 10:51:08 PM

Project
Community and Cultural Centre
238 Elliot Road,
Wanneroo

Drawing
GENERAL ARRANGEMENT PLAN - LEVEL 1

Author


Scale: @ A0
1 : 100

Drawing No.
A04

B

Notes:

DRAFT

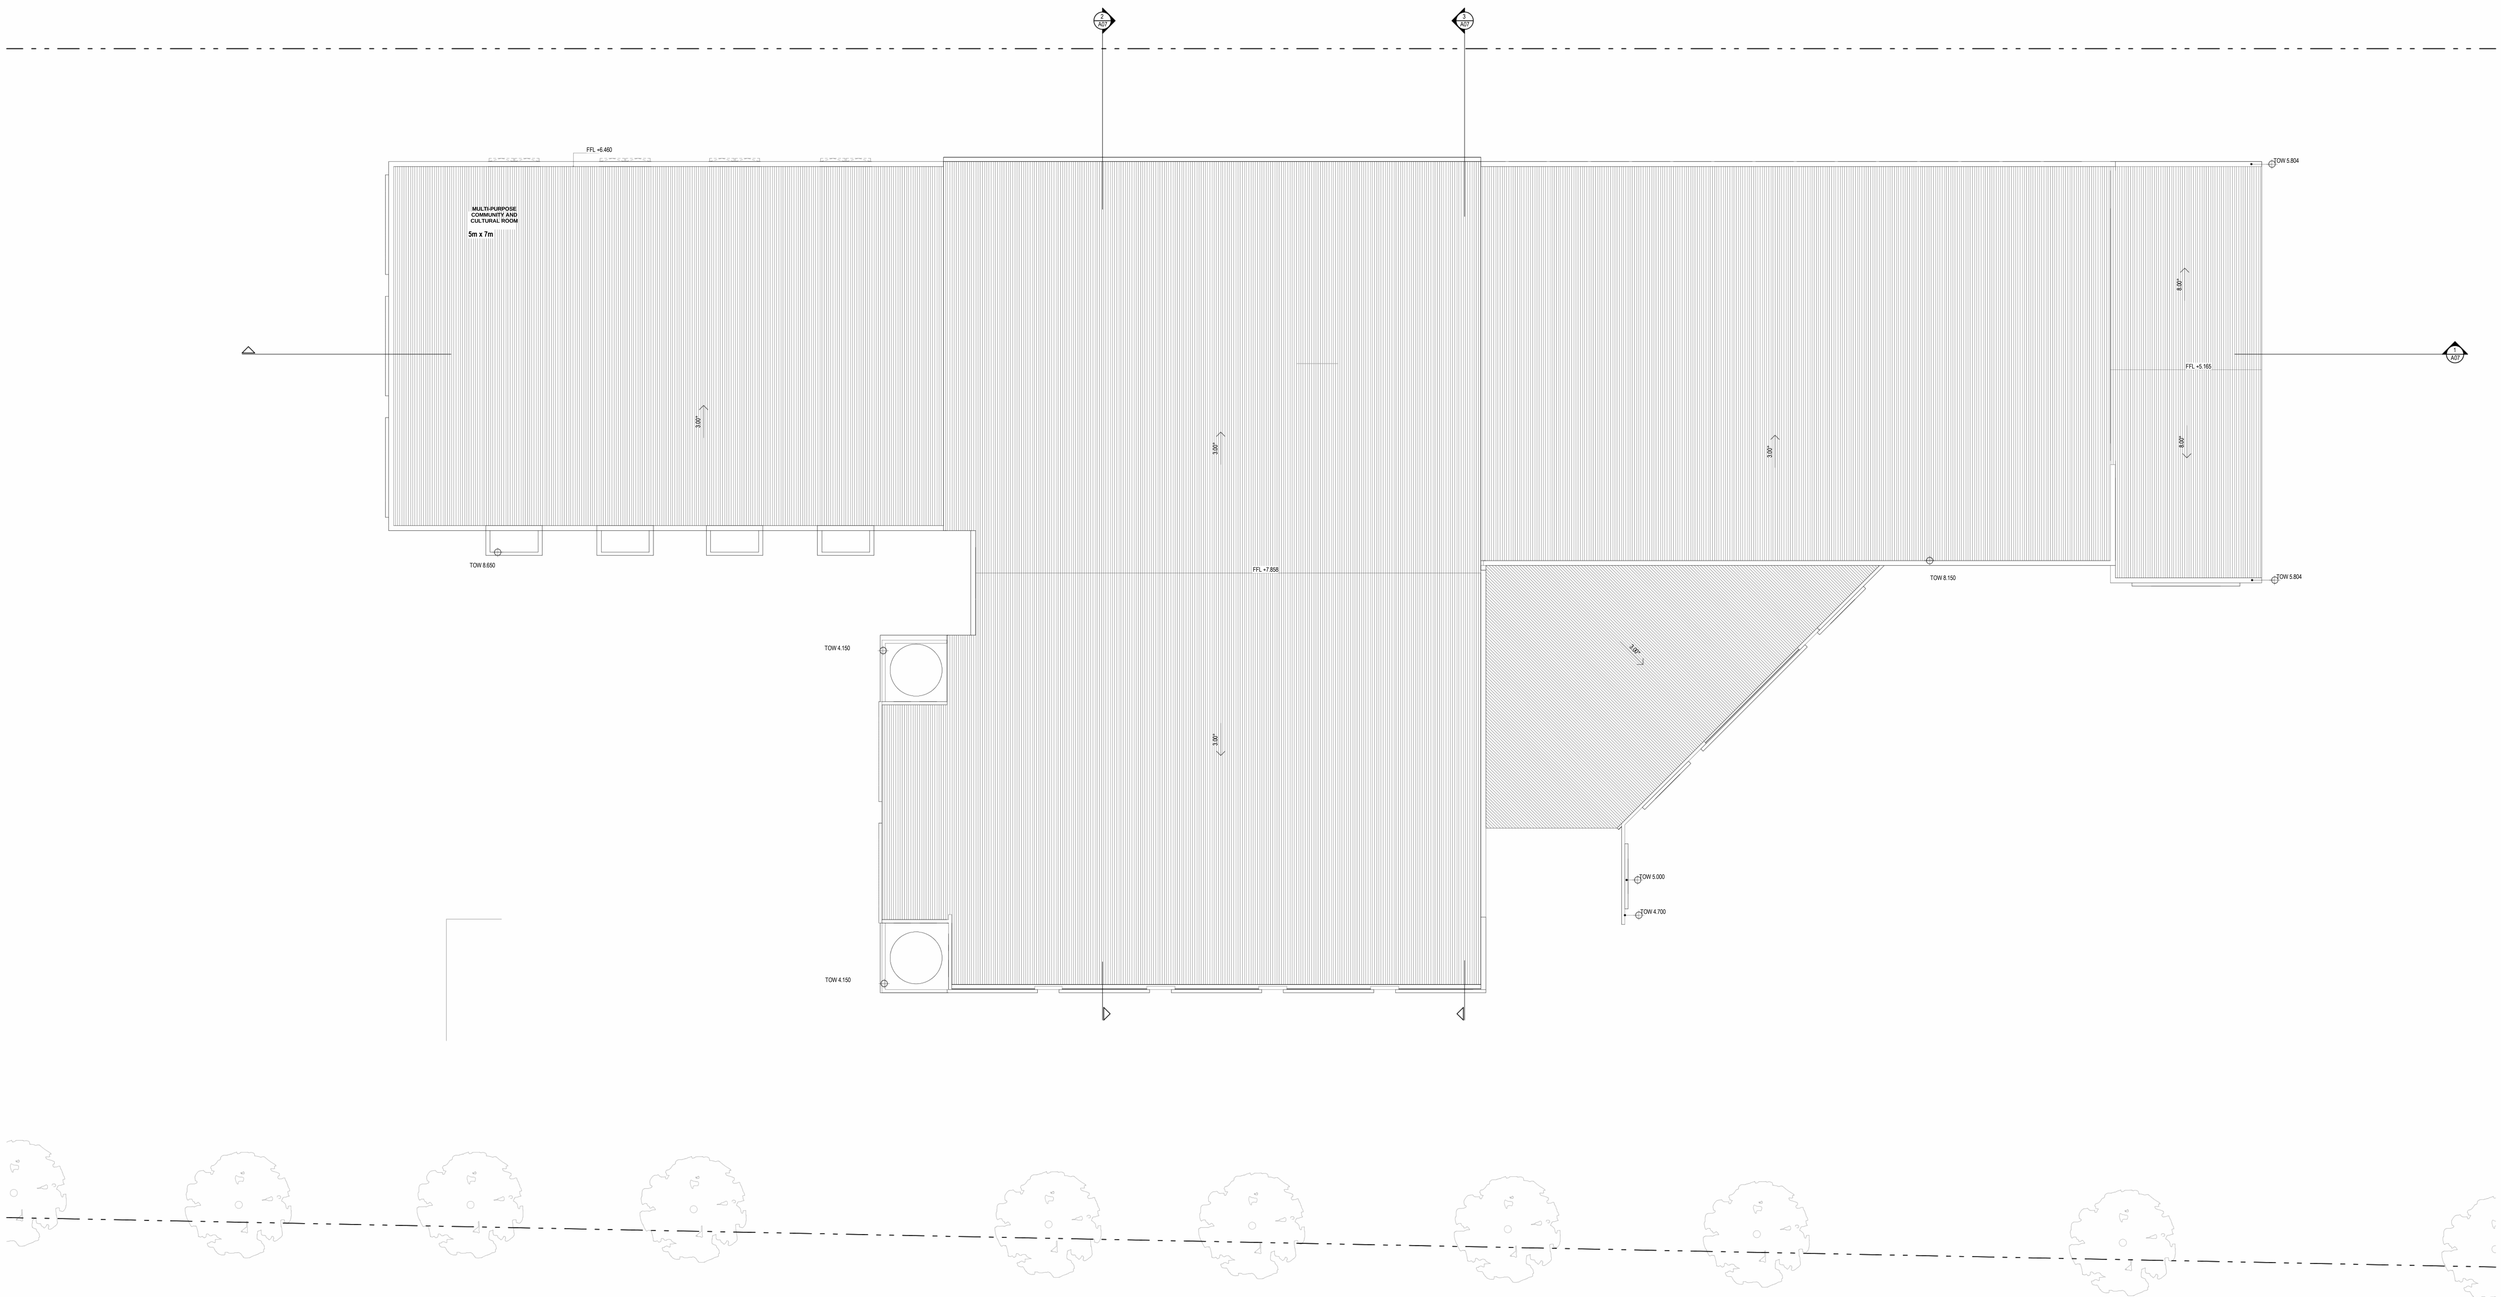

Revisions
A 12.02.2026 DA DRAFT
B 06.06.2026 DA DRAFT

Project
Community and Cultural Centre
238 Elliot Road,
Wanneroo

Drawing
GENERAL ARRANGEMENT PLAN - ROOF

Author

Scale: @ A0
1 : 100

Drawing No.
A05

B


Notes:

DRAFT


6/06/2026 10:51:15 PM



ELEVATION - NORTH

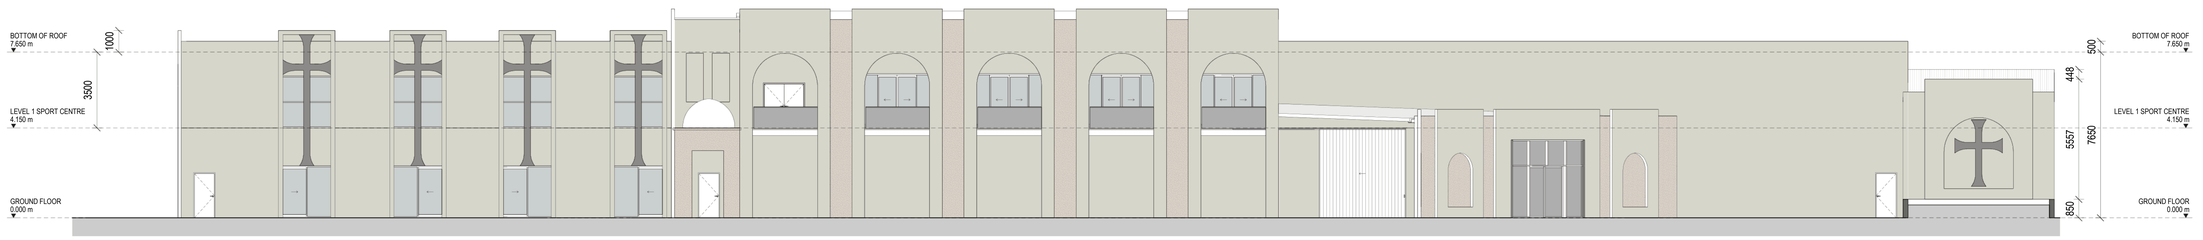


ELEVATION - WEST

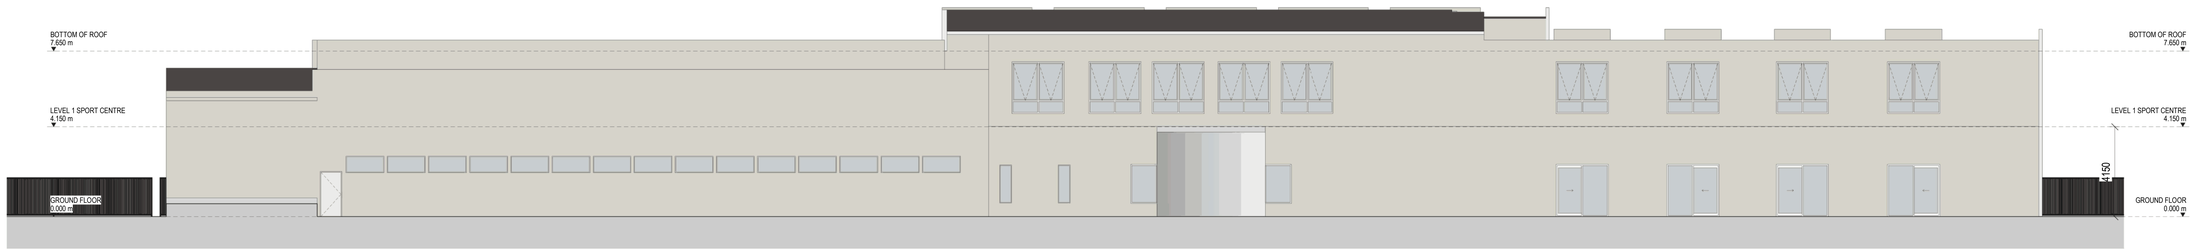


5 A03 ELEVATION - EAST

1 : 100

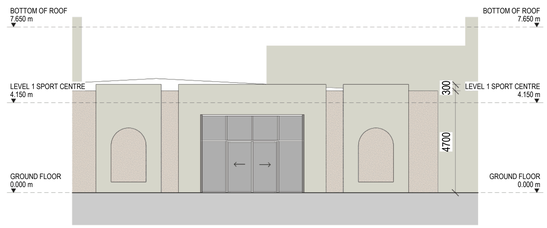

Elevation 2 - SOUTH WEST

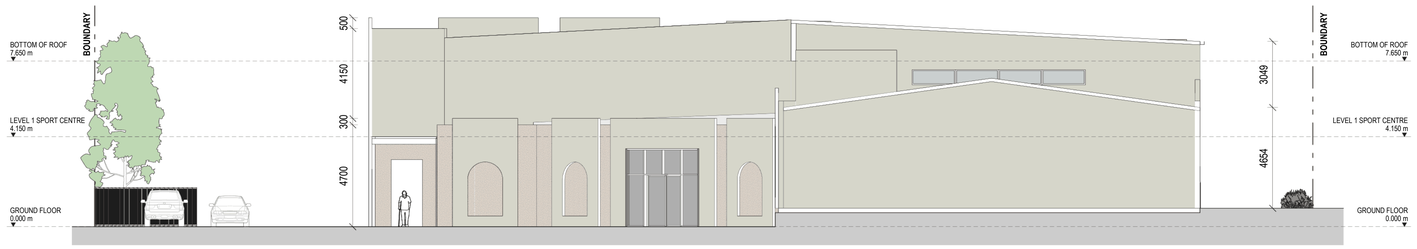

ELEVATION - SOUTH

Revisions
A 12.02.2026 DA DRAFT
B 06.06.2026 DA DRAFT

6/06/2026 10:51:21 PM

Project **Community and Cultural Centre**
238 Elliot Road,
Wanneroo

Drawing **ELEVATIONS**


Author

Scale: @ A0 **1 : 100**

Drawing No. **A06** **B**

Notes:


DRAFT

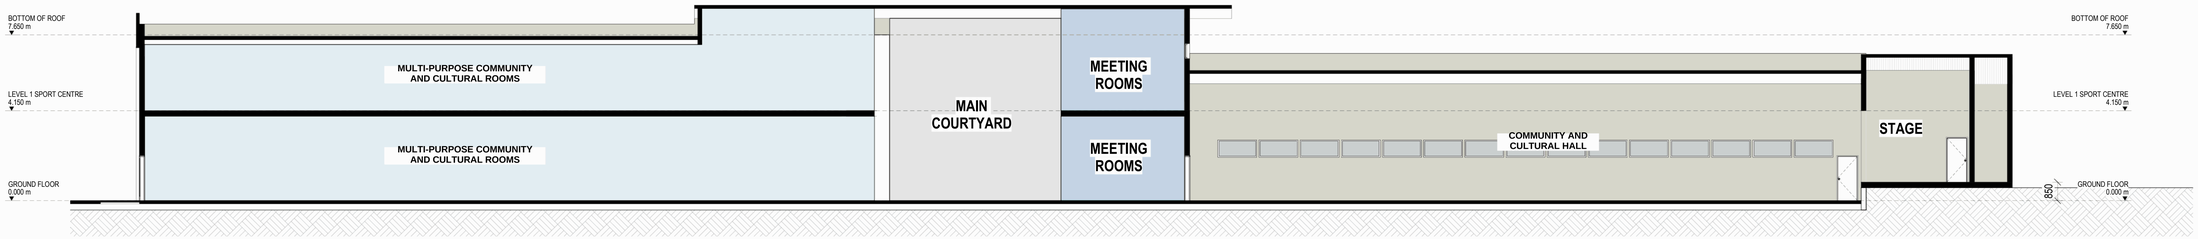

1 A03 Section 1
1 : 100



2 A03 Section 2
1 : 100

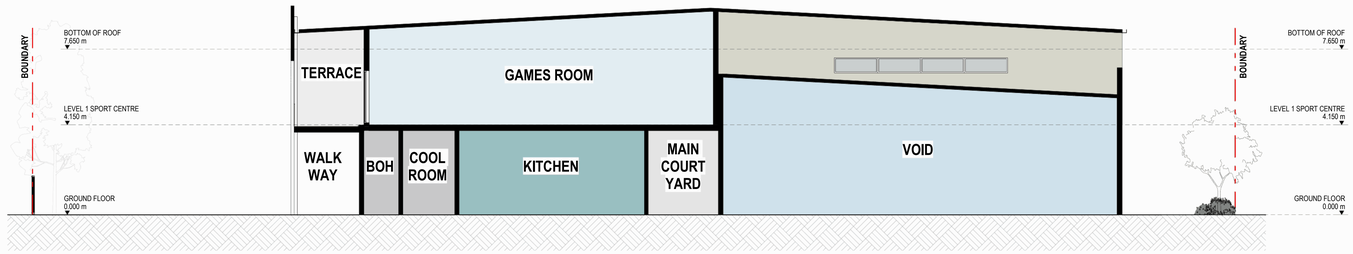

3 A03 Section 3
1 : 100

Revisions
A 12.02.2026 DA DRAFT
B 06.06.2026 DA DRAFT

6/06/2026 10:51:30 PM

Project
Community and Cultural Centre
238 Elliot Road,
Wanneroo

Drawing **SECTION 1-3**

Author

Scale: @ A0 **1 : 100**

Drawing No. **A07** **B**

Notes:

DRAFT