


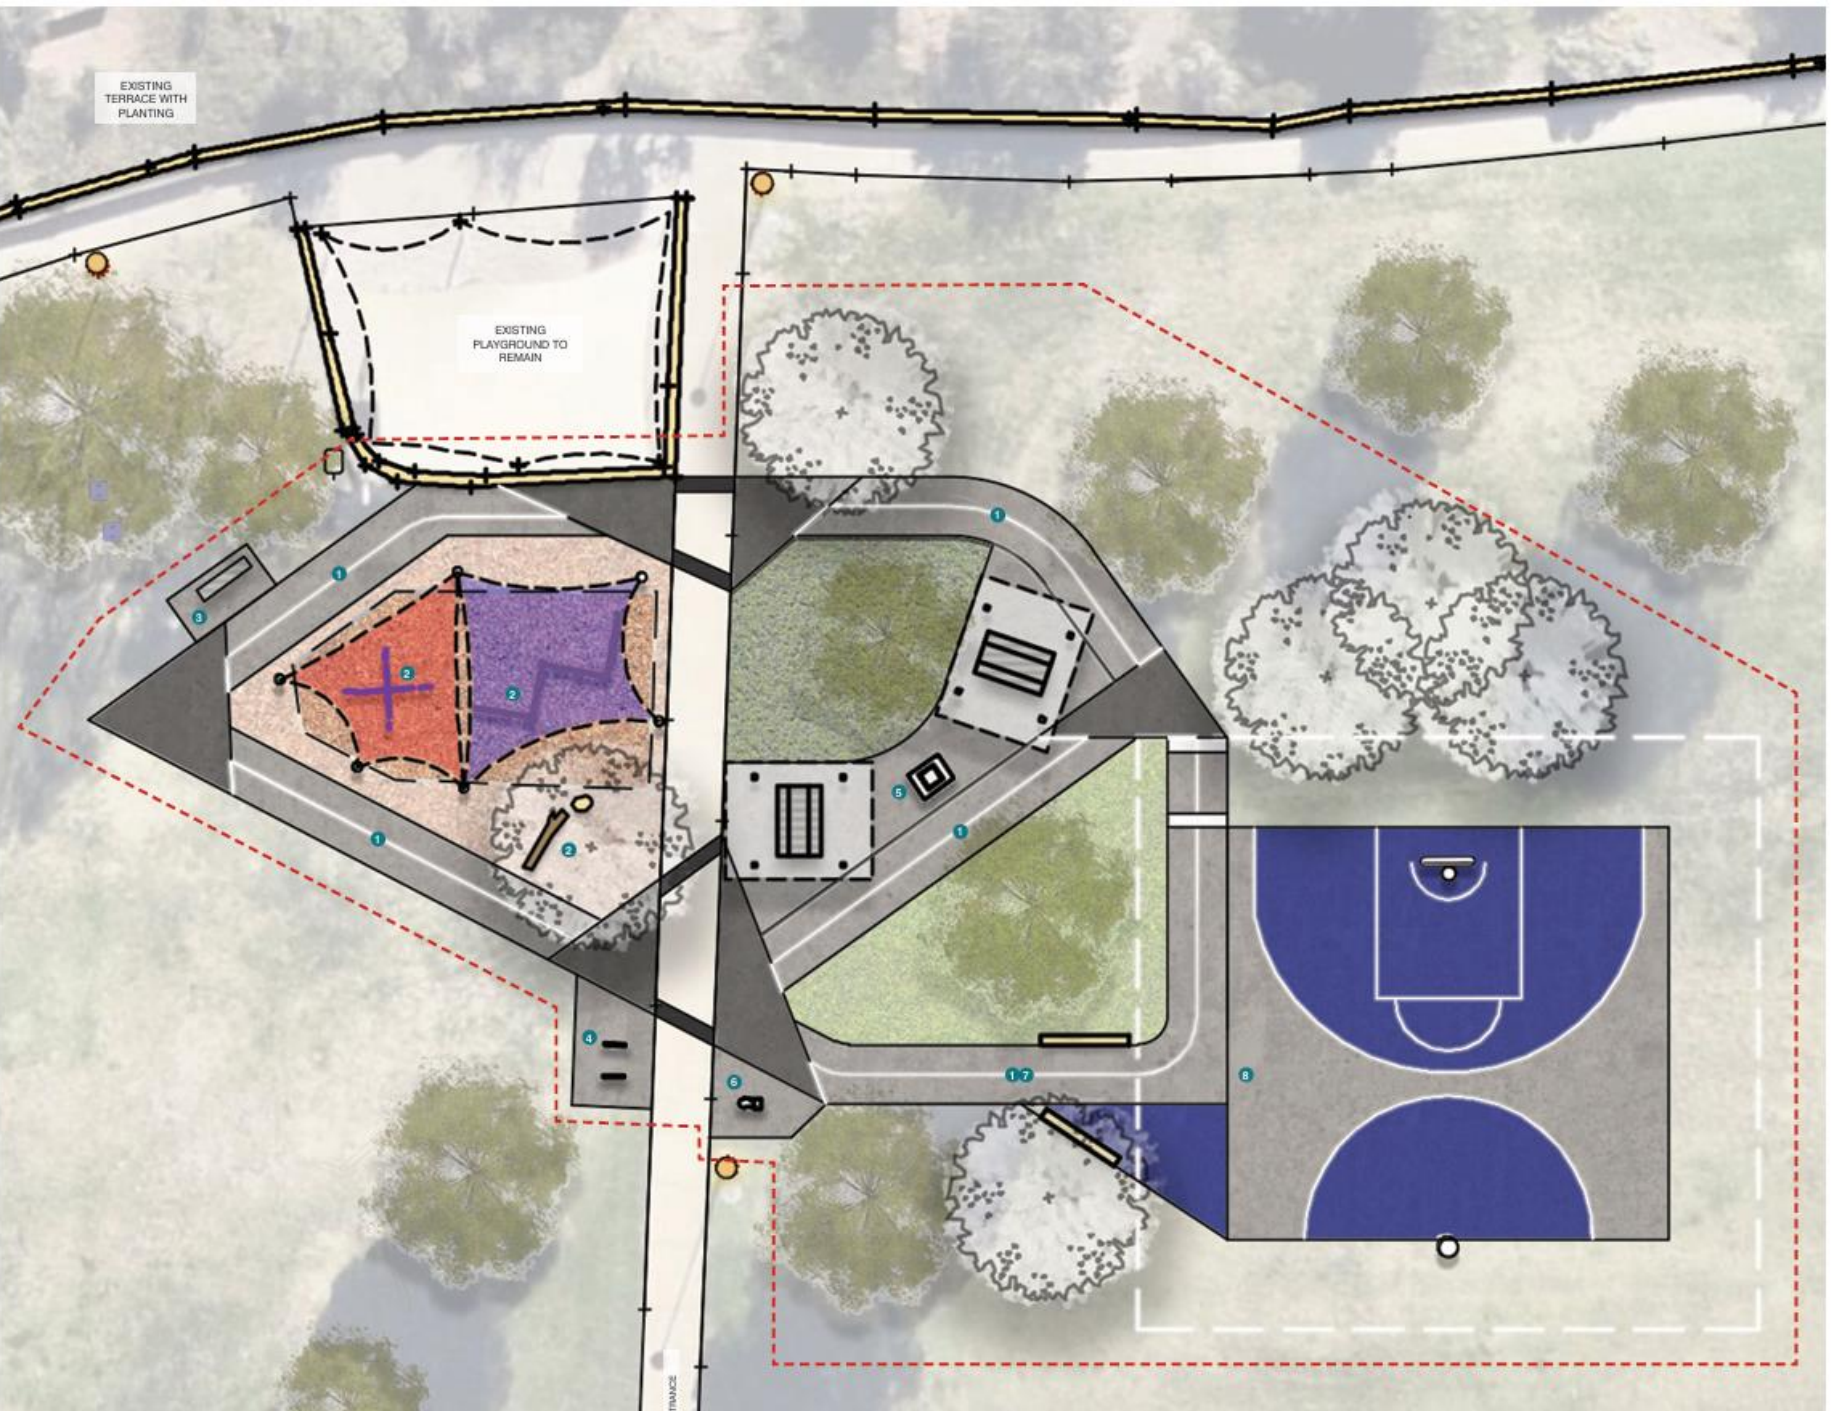

LEGEND

- EXTENT OF WORKS
- CONCRETE PAVING
- FEATURE PAVING
- BIKE TRACK PAVING WITH LINEMARKING
- HARDCOURT PAVING
- SOFTFALL MULCH
- PLAYBARK MULCH
- BENCH SEATING
- SEATING/BALANCING ROCK AND LOI
- GARDEN BED
- TURF
- EXISTING TREE
- PROPOSED TREE

KEY AREAS

- 1 BIKE TRACK WITH DECISION MAKING POINTS
- 2 PLAYGROUND EXTENSION INCLUDING NATURE PLAY
- 3 BENCH SEATING TO PLAYGROUND AREA
- 4 BIKE RACKS
- 5 PICNIC SHELTER & SETTING WITH BARBEQUE
- 6 DRINKING FOUNTAIN
- 7 YOUTH SPACE WITH SEATING WALL
- 8 HALF BASKETBALL/NETBALL COURT

LOCATION PLAN

