

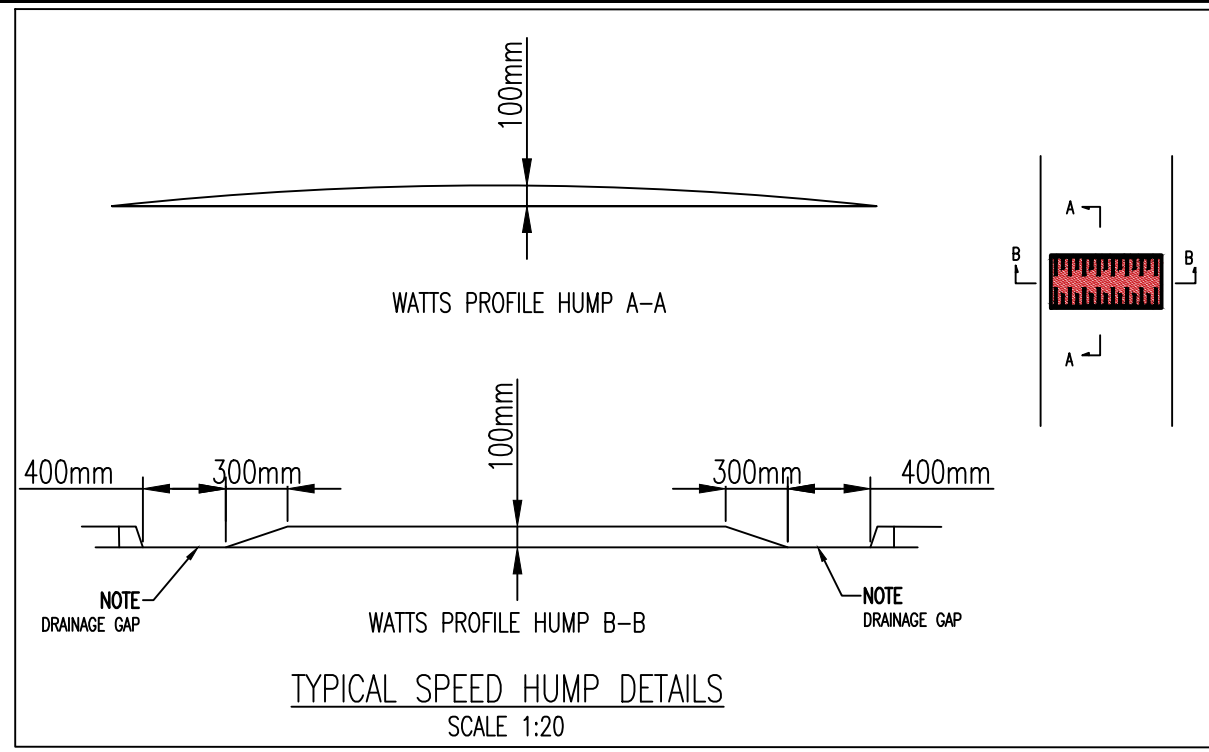



KEMP STREET - OVERALL PLAN LAYOUT

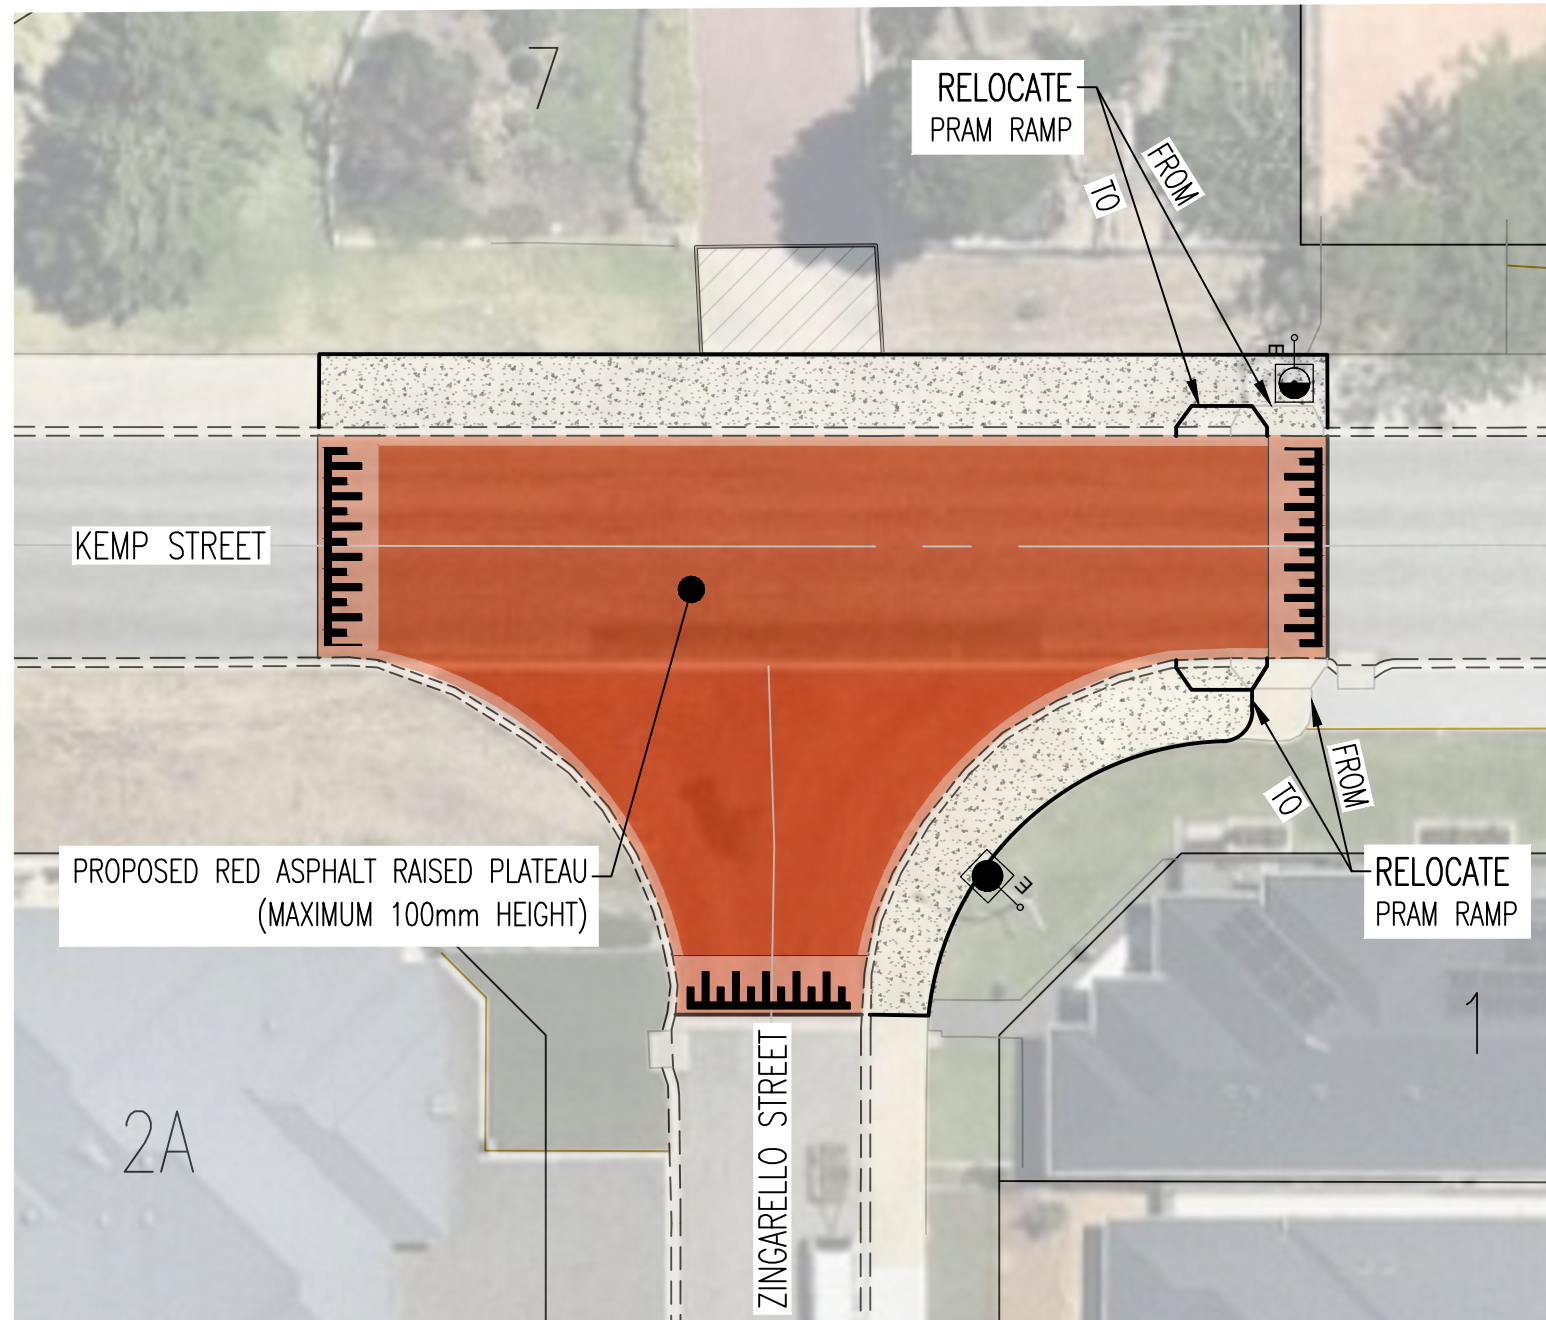


PLAN VIEW
SCALE 1:250

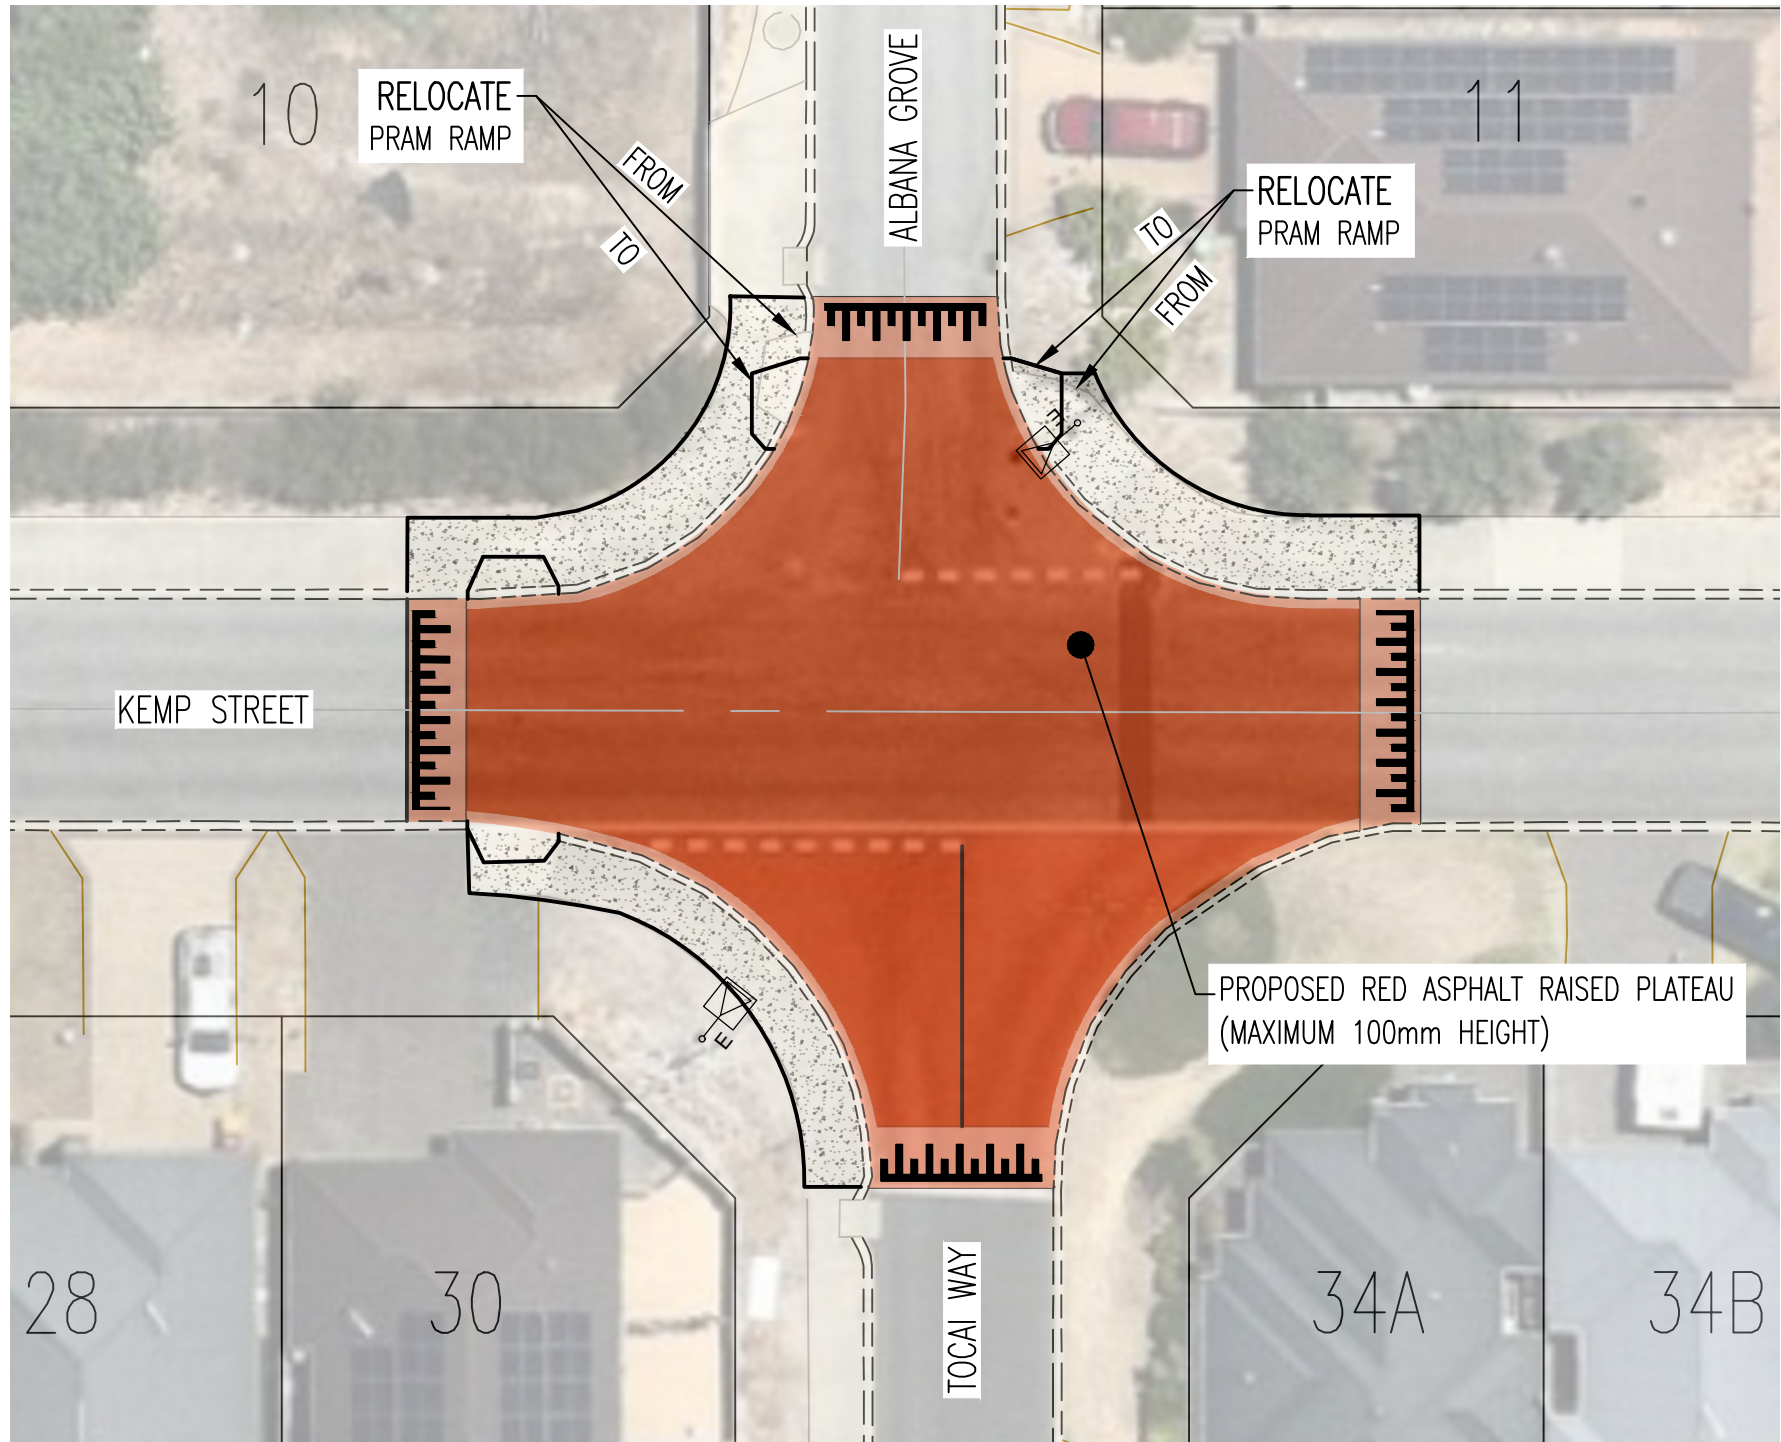


PLAN VIEW
SCALE 1:250

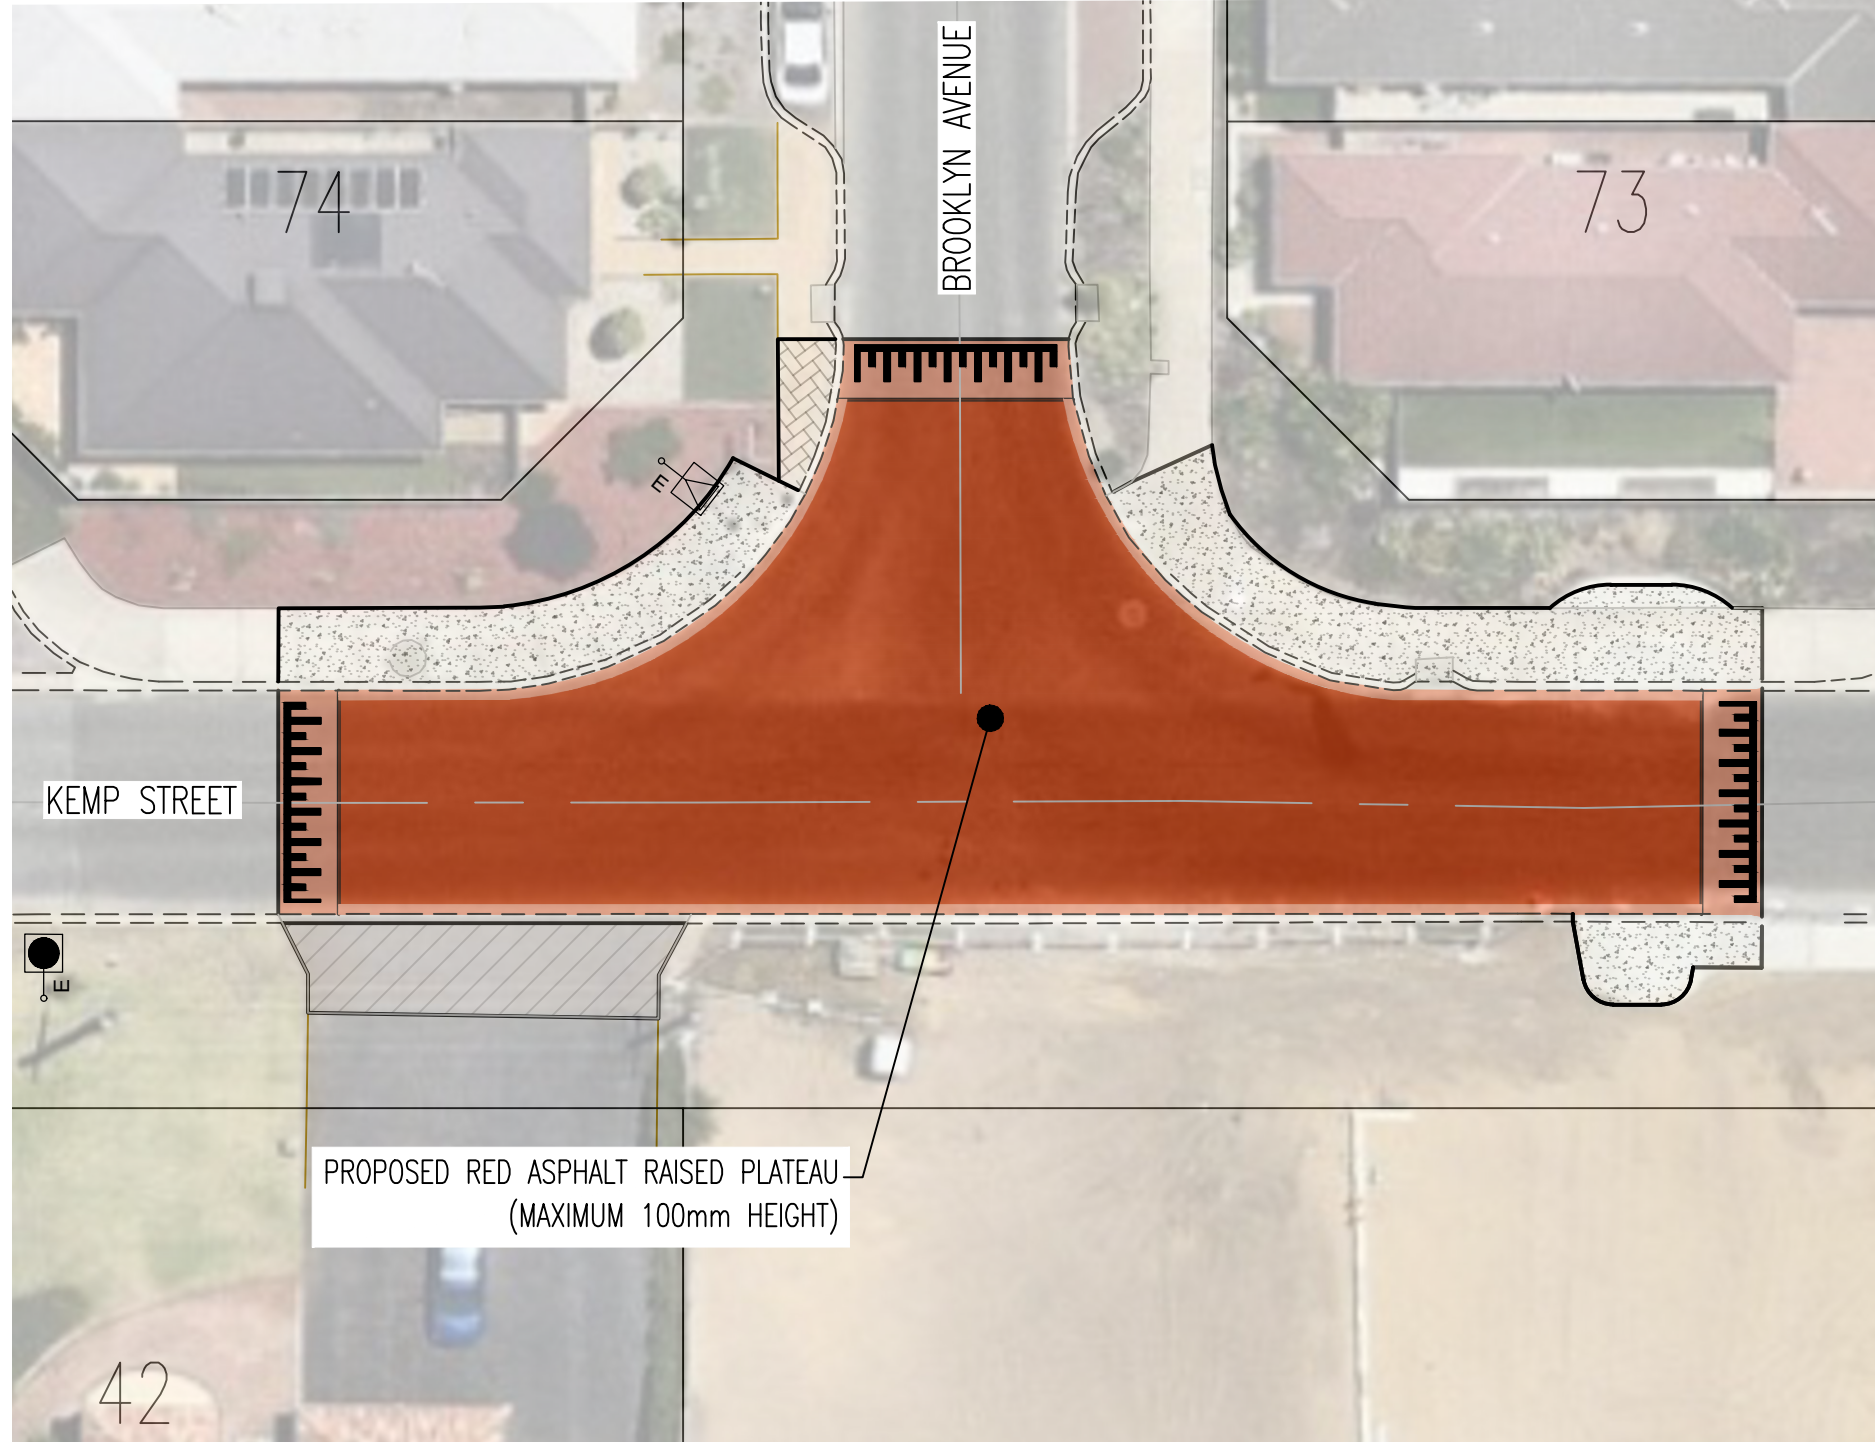

PLAN VIEW
SCALE 1:250

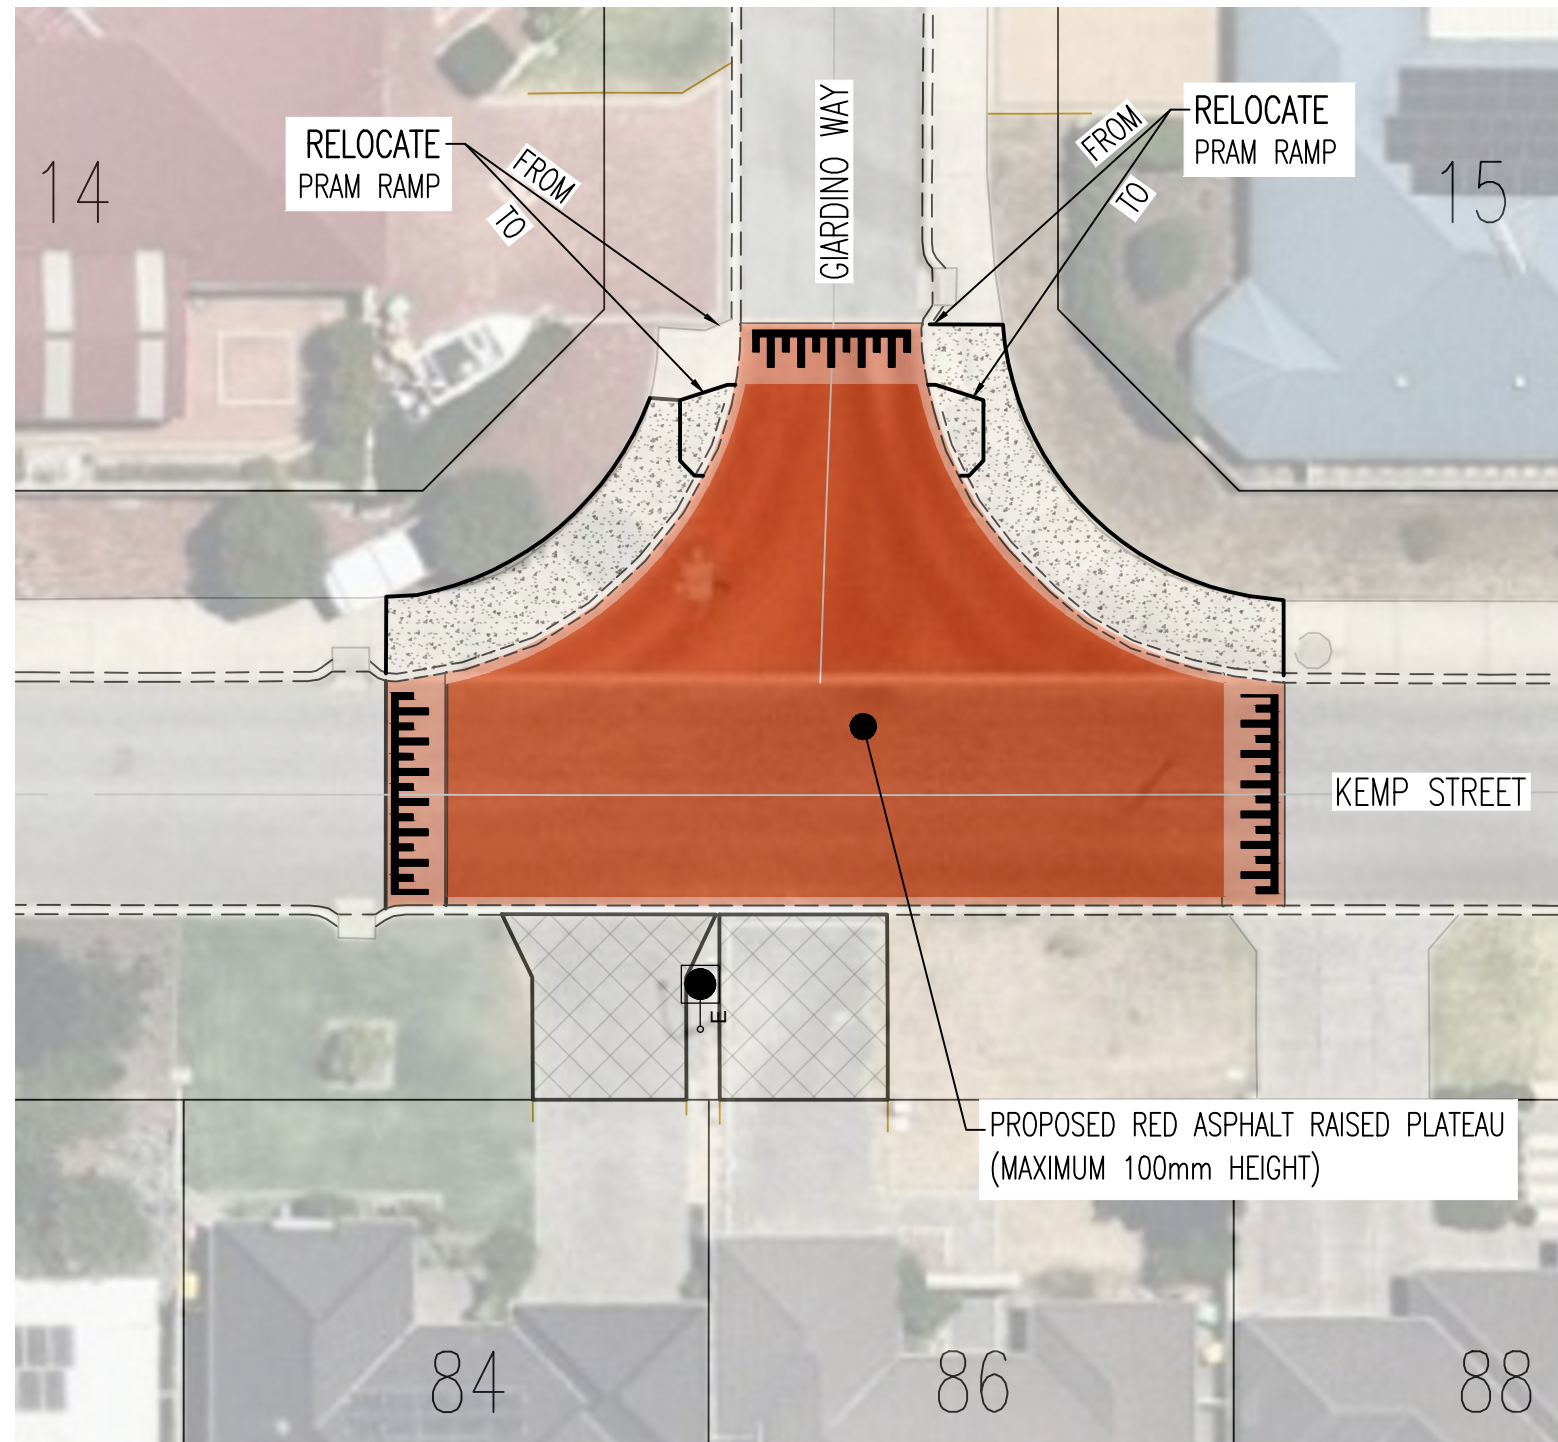

PLAN VIEW
SCALE 1:250

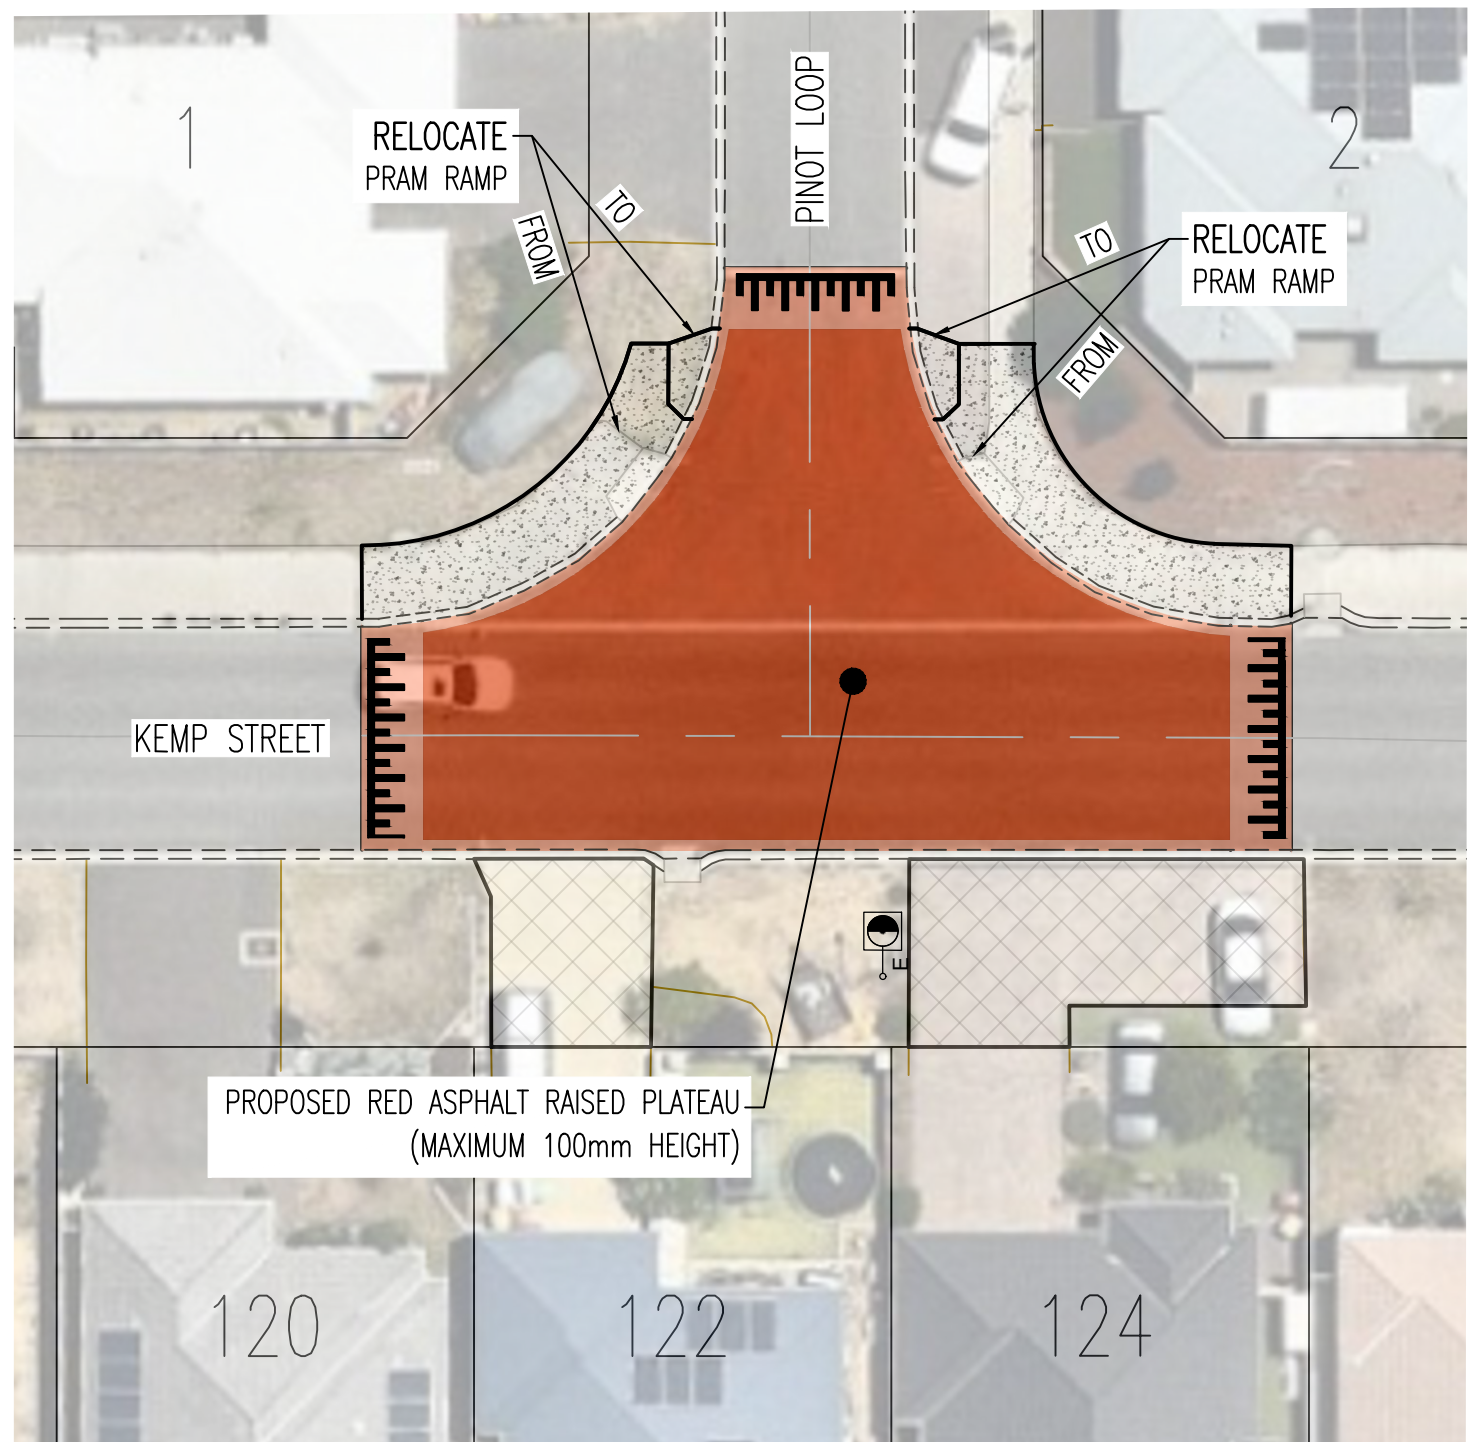

PLAN VIEW
SCALE 1:250



EXAMPLE OF RAISED SAFETY PLATFORM

PROPOSED LEGEND

START OF RAISED PLATEAU	
TOP OF RAISED PLATEAU	
PROPOSED PAINTED PIANO KEYS	
CROSSOVER RECONSTRUCTION	
PAVEMENT RECONSTRUCTION	
PROPOSED RAMP	
PROPOSED 16W LED	
CADASTRAL BOUNDARY	

EXISTING LIGHTING LEGEND

EXISTING 42W CFL	
EXISTING 80W MV	
EXISTING 125W MV	
EXISTING 70W MH	
EXISTING 250W HPS	
EXISTING 16 LED	
EXISTING 18 LED	
EXISTING 43 LED	

No.	REVISION	BY	DATE	AUTH	No.
0	CONCEPT PLAN FOR CONSULTATION	B.A.	01/2025	P.M.	

No.	REVISION	BY	DATE	AUTH	No.

SCALE: 1:250	DATE: LOCAL	GRID: PCG
--------------	-------------	-----------

SURVEYED: CK MALONEY SURVEYING 10/2024	DESIGNED: B.ABBASI 12/2024
--	----------------------------

DRAWN: B.ABBASI 12/2024	CHECKED: P.WILLIAMS 17/01/2025
-------------------------	--------------------------------

AUTHORISED: E. BROUDHURST 17/01/2025	APPROVED: H. SINGH 17/01/2025
--------------------------------------	-------------------------------

APPROVED: I. BARKER 17/01/2025	PRINCIPAL SPECIALIST TRAFFIC SERVICES
FINANCE CODE: PR-4618	PMD No.: 23160
DRAWING SET REF: 00/00000	PMD CONTAINER No.: 00000

CITY OF WANNEROO
ASSETS

KEMP STREET
ARCHER STREET TO LENORE ROAD
TRAFFIC MANAGEMENT SCHEME
PEARSALL

CONCEPT PLAN
SHEET 1 OF 1

DRAWING No. SHEET REVISION ORIGINAL DRG. SIZE

4577-1-0 **A1**