
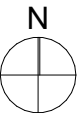


TOWNHOUSE VARIANT B



AMOUNT = 1

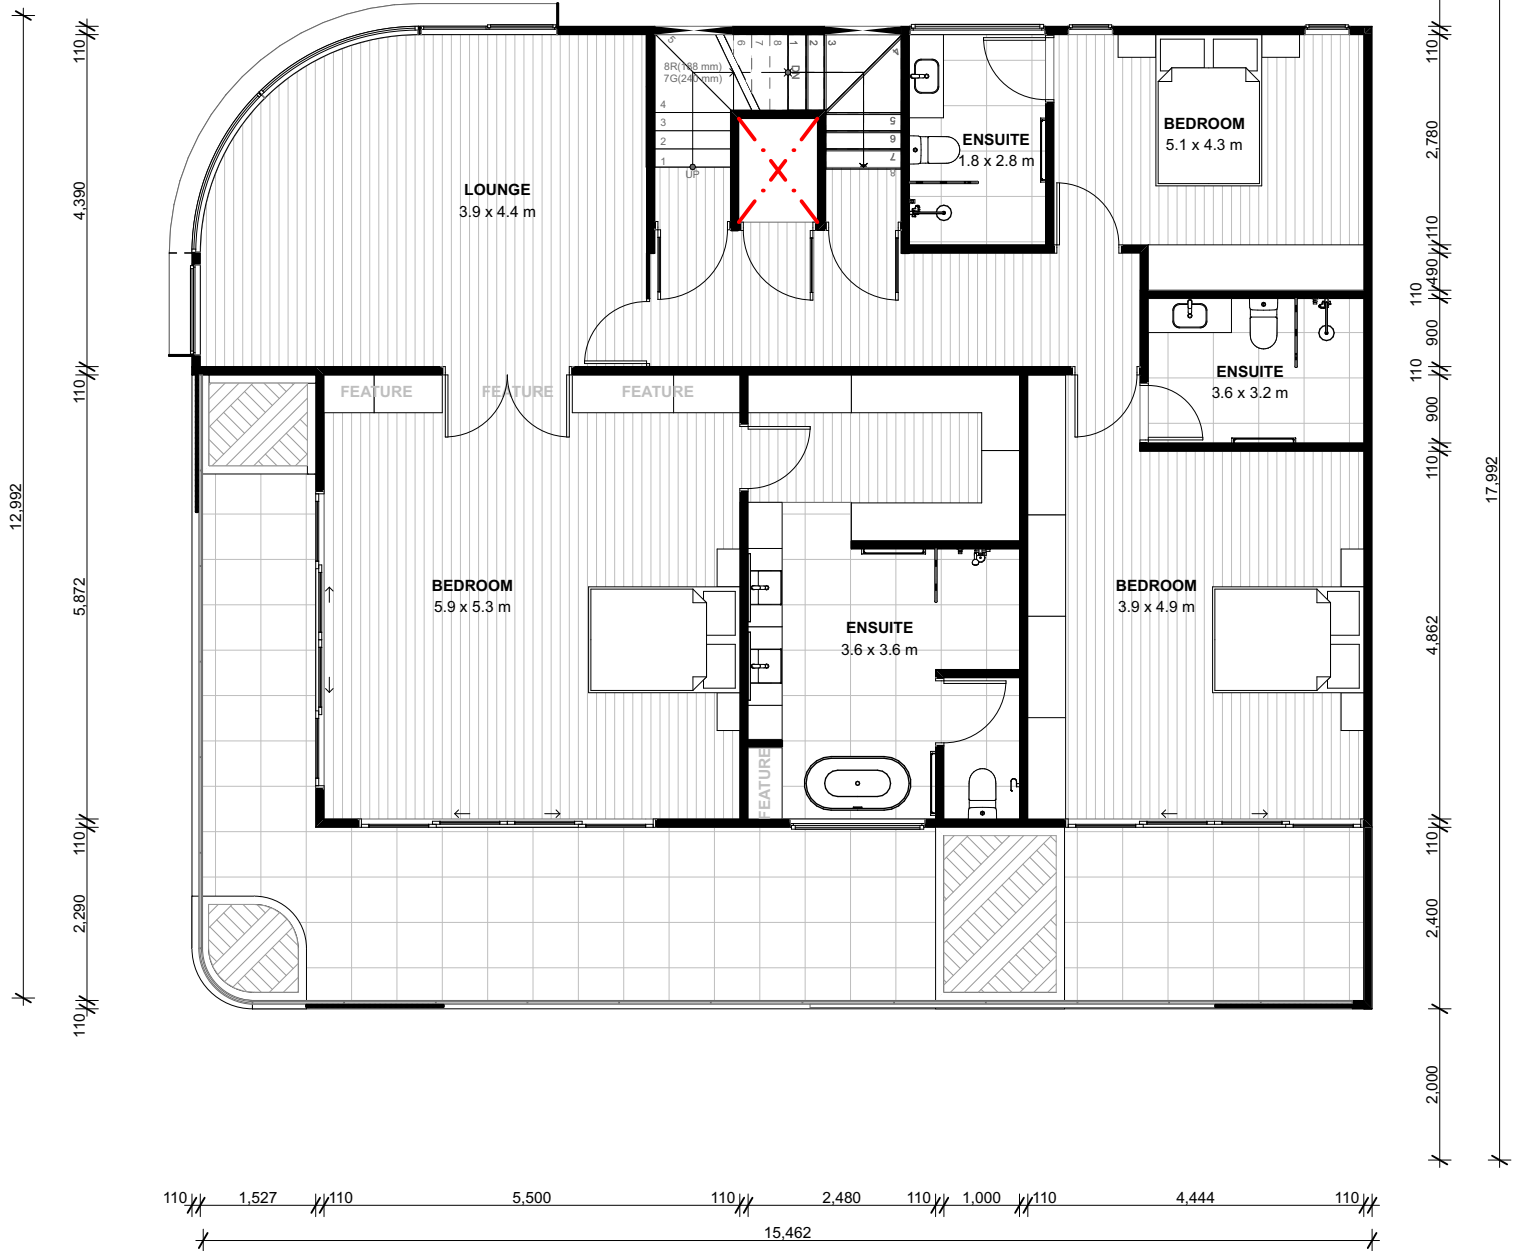

ISSUE REV	DESCRIPTION	DATE	DWG REV	LAYOUT TITLE:	PROJECT CLIENT:	PROJECT NO:
02	ISSUE FOR REVIEW	15/6/2026	02	FIRST FLOOR	JINDALEE PEARL - CORNER TOWNHOYUSE	2025-73
01	ISSUE FOR REVIEW	2/2/2026	01		500 MARITIME DRIVE JINDALEE WA 6036 AUSTRALIA	
				PROJECT STATUS:	CLAYMONT PROPERTY JERRY GOH	DRAWING NO:
				DEVELOPMENT APPROVAL		A2-32
					SCALE:	
					1:100 @A3	
					DRWN: CHK'D:	
					# P.H.	

TOWNHOUSE VARIANT B

AMOUNT = 1

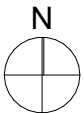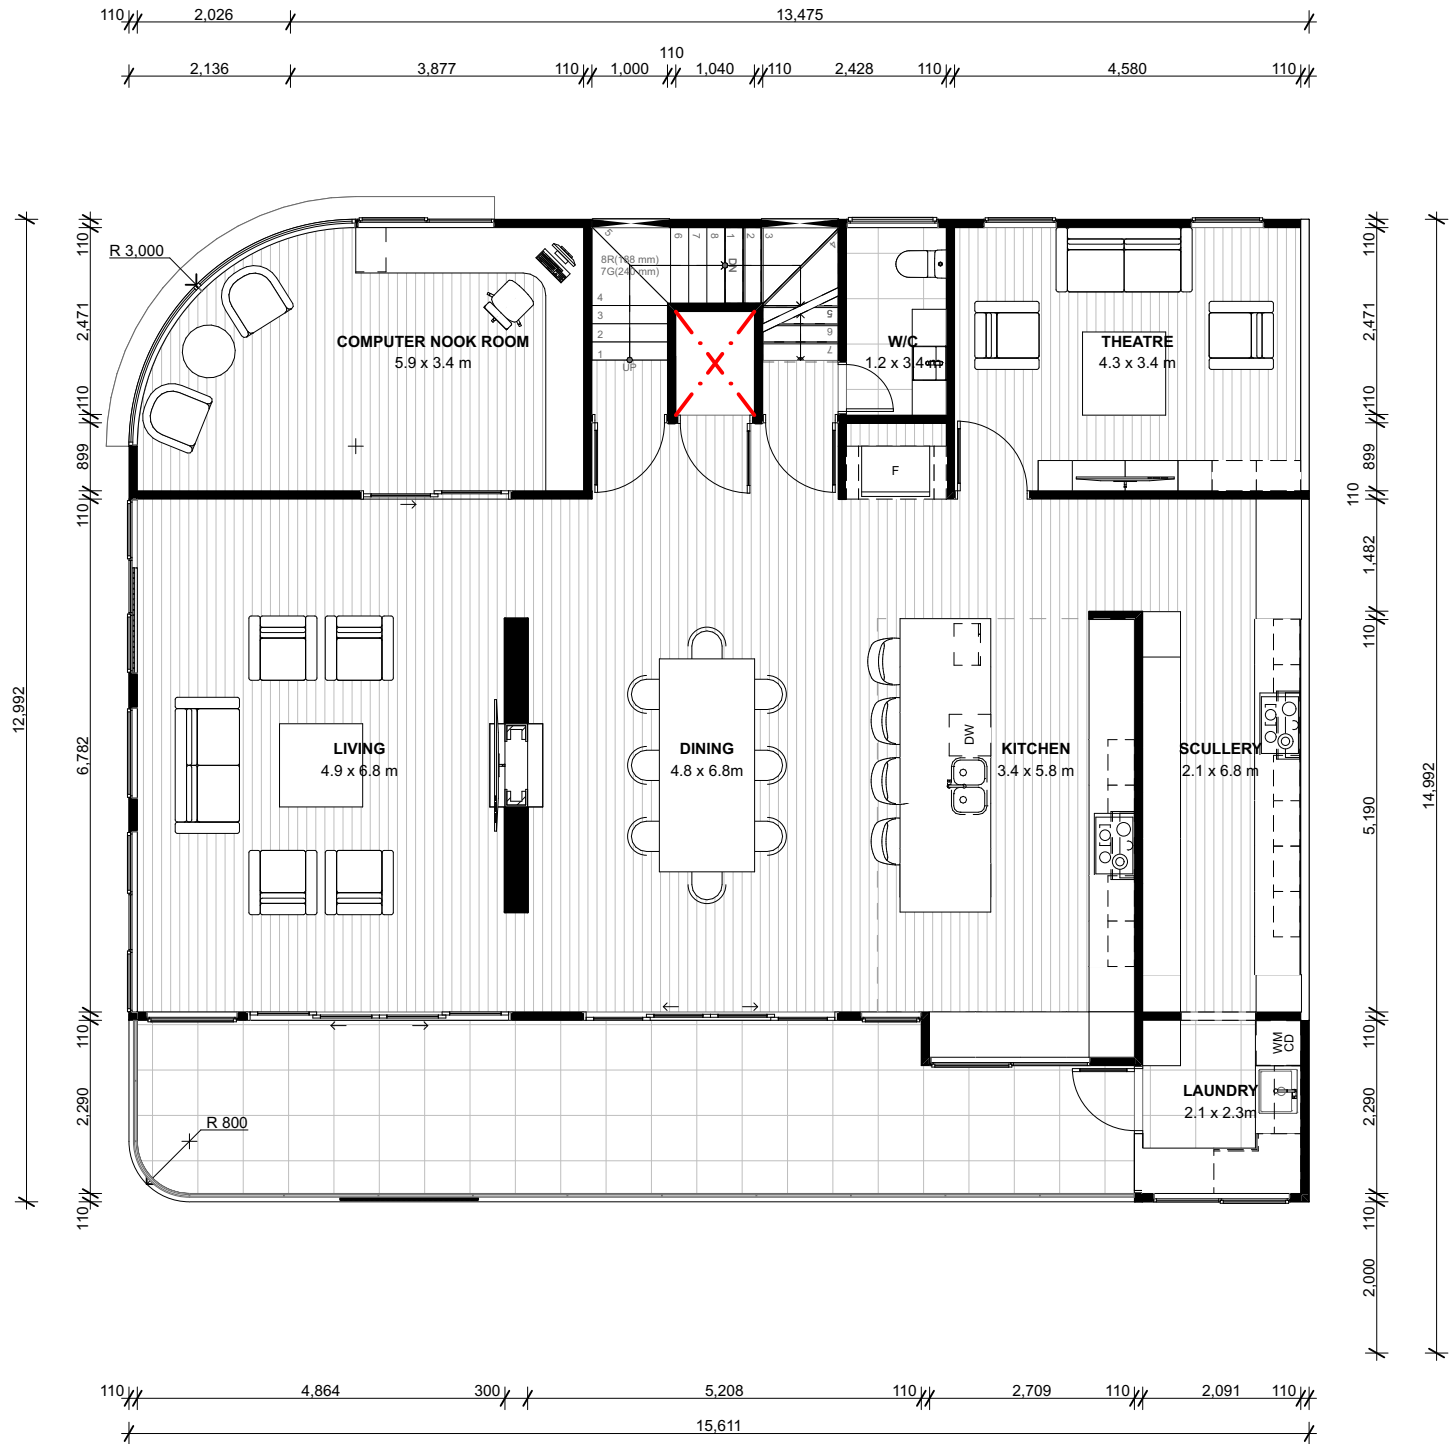




ISSUE REV	DESCRIPTION	DATE	DWG REV	LAYOUT TITLE:	PROJECT CLIENT:	PROJECT NO:
02	ISSUE FOR REVIEW	15/6/2026	02	SECOND FLOOR	JINDALEE PEARL - CORNER TOWNHOYUSE	2025-73
01	ISSUE FOR REVIEW	2/2/2026	01		500 MARITIME DRIVE JINDALEE WA 6036 AUSTRALIA	
				PROJECT STATUS:	CLAYMONT PROPERTY JERRY GOH	DRAWING NO:
				DEVELOPMENT APPROVAL	SCALE: 1:100 @A3	A2-34
					DRWN: CHK'D: # P.H.	

hubble design



ARCHITECTURE + INTERIORS

421 OXFORD ST MOUNT HAWTHORN WA 6016 AUSTRALIA
+61 8 9242 3187
OFFICE@HUBBLE.COM.AU

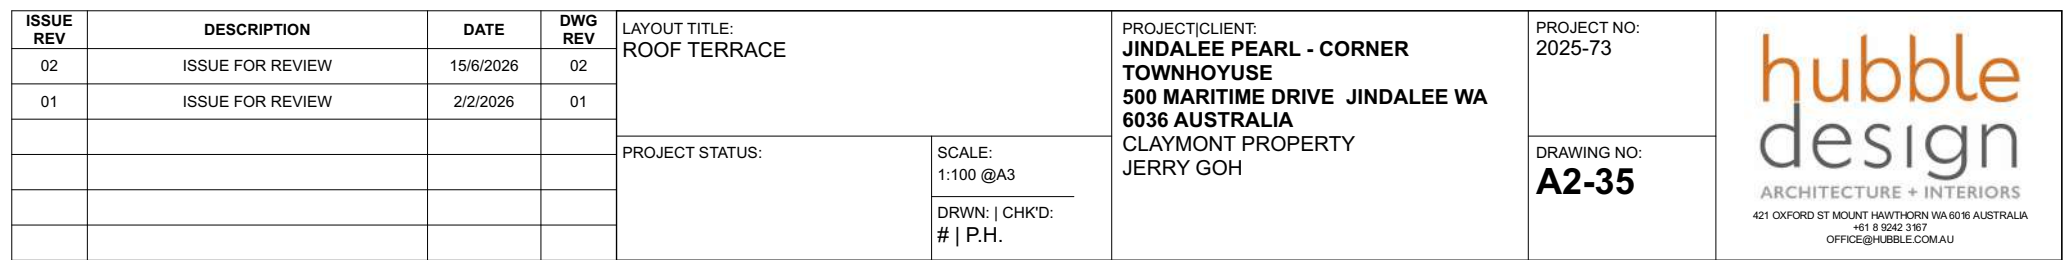

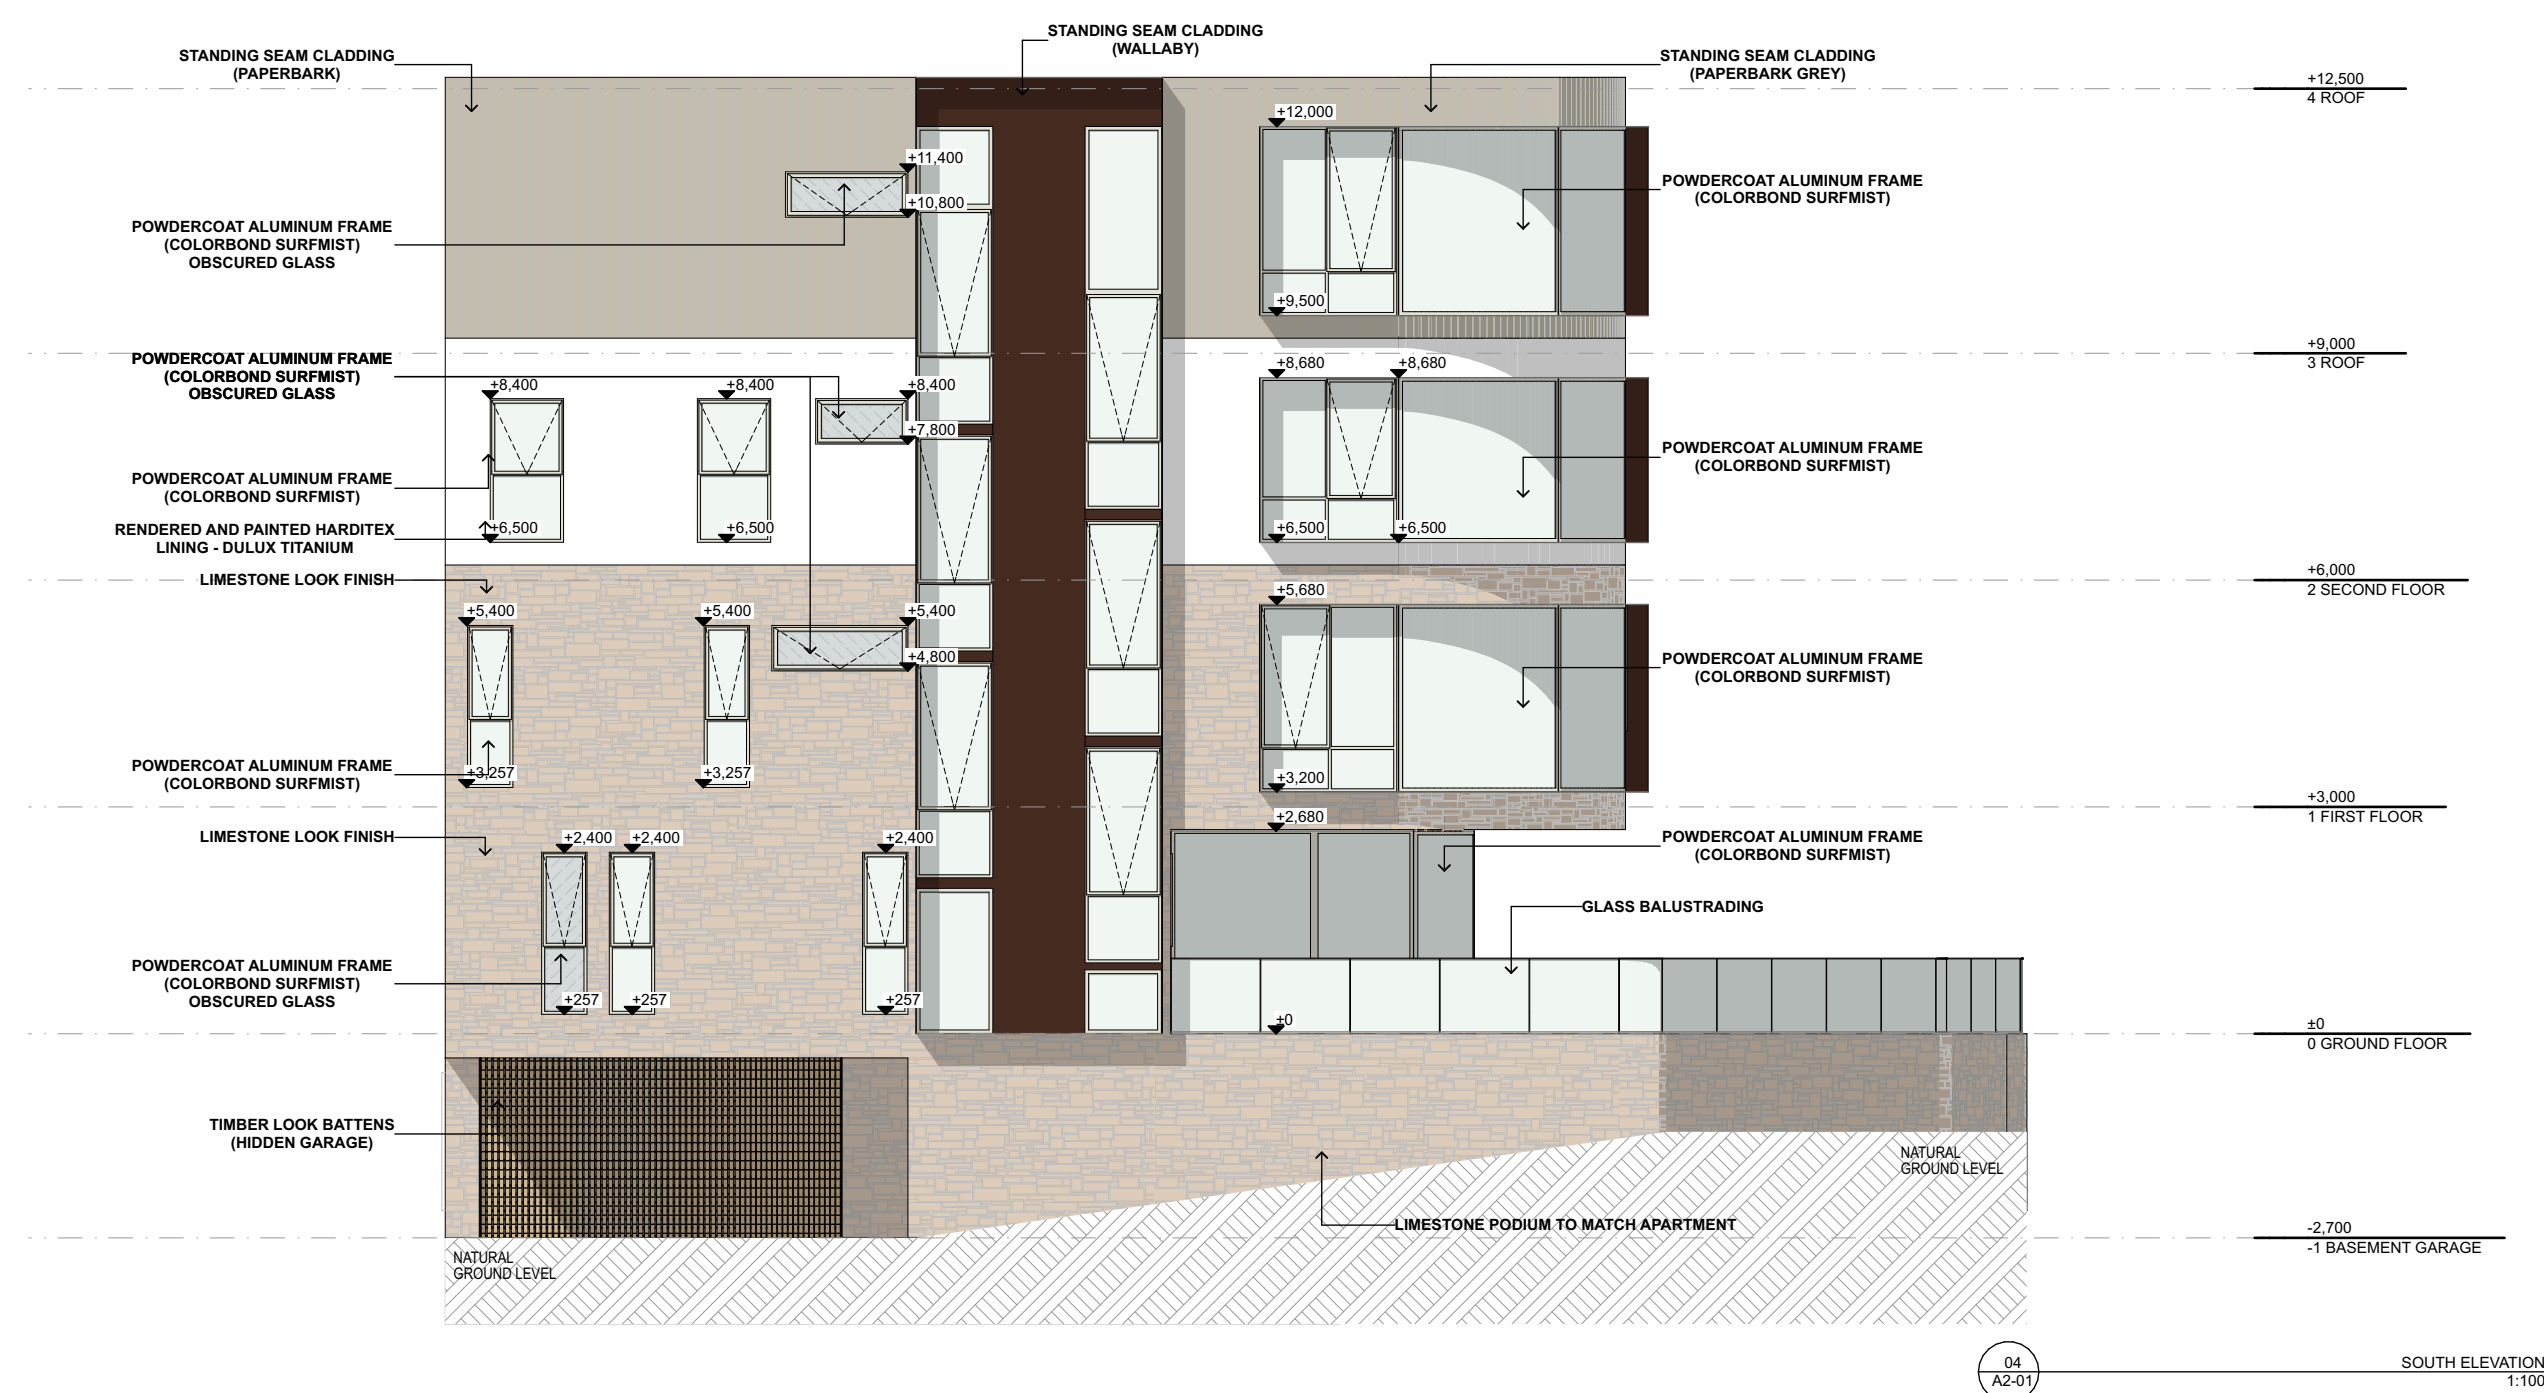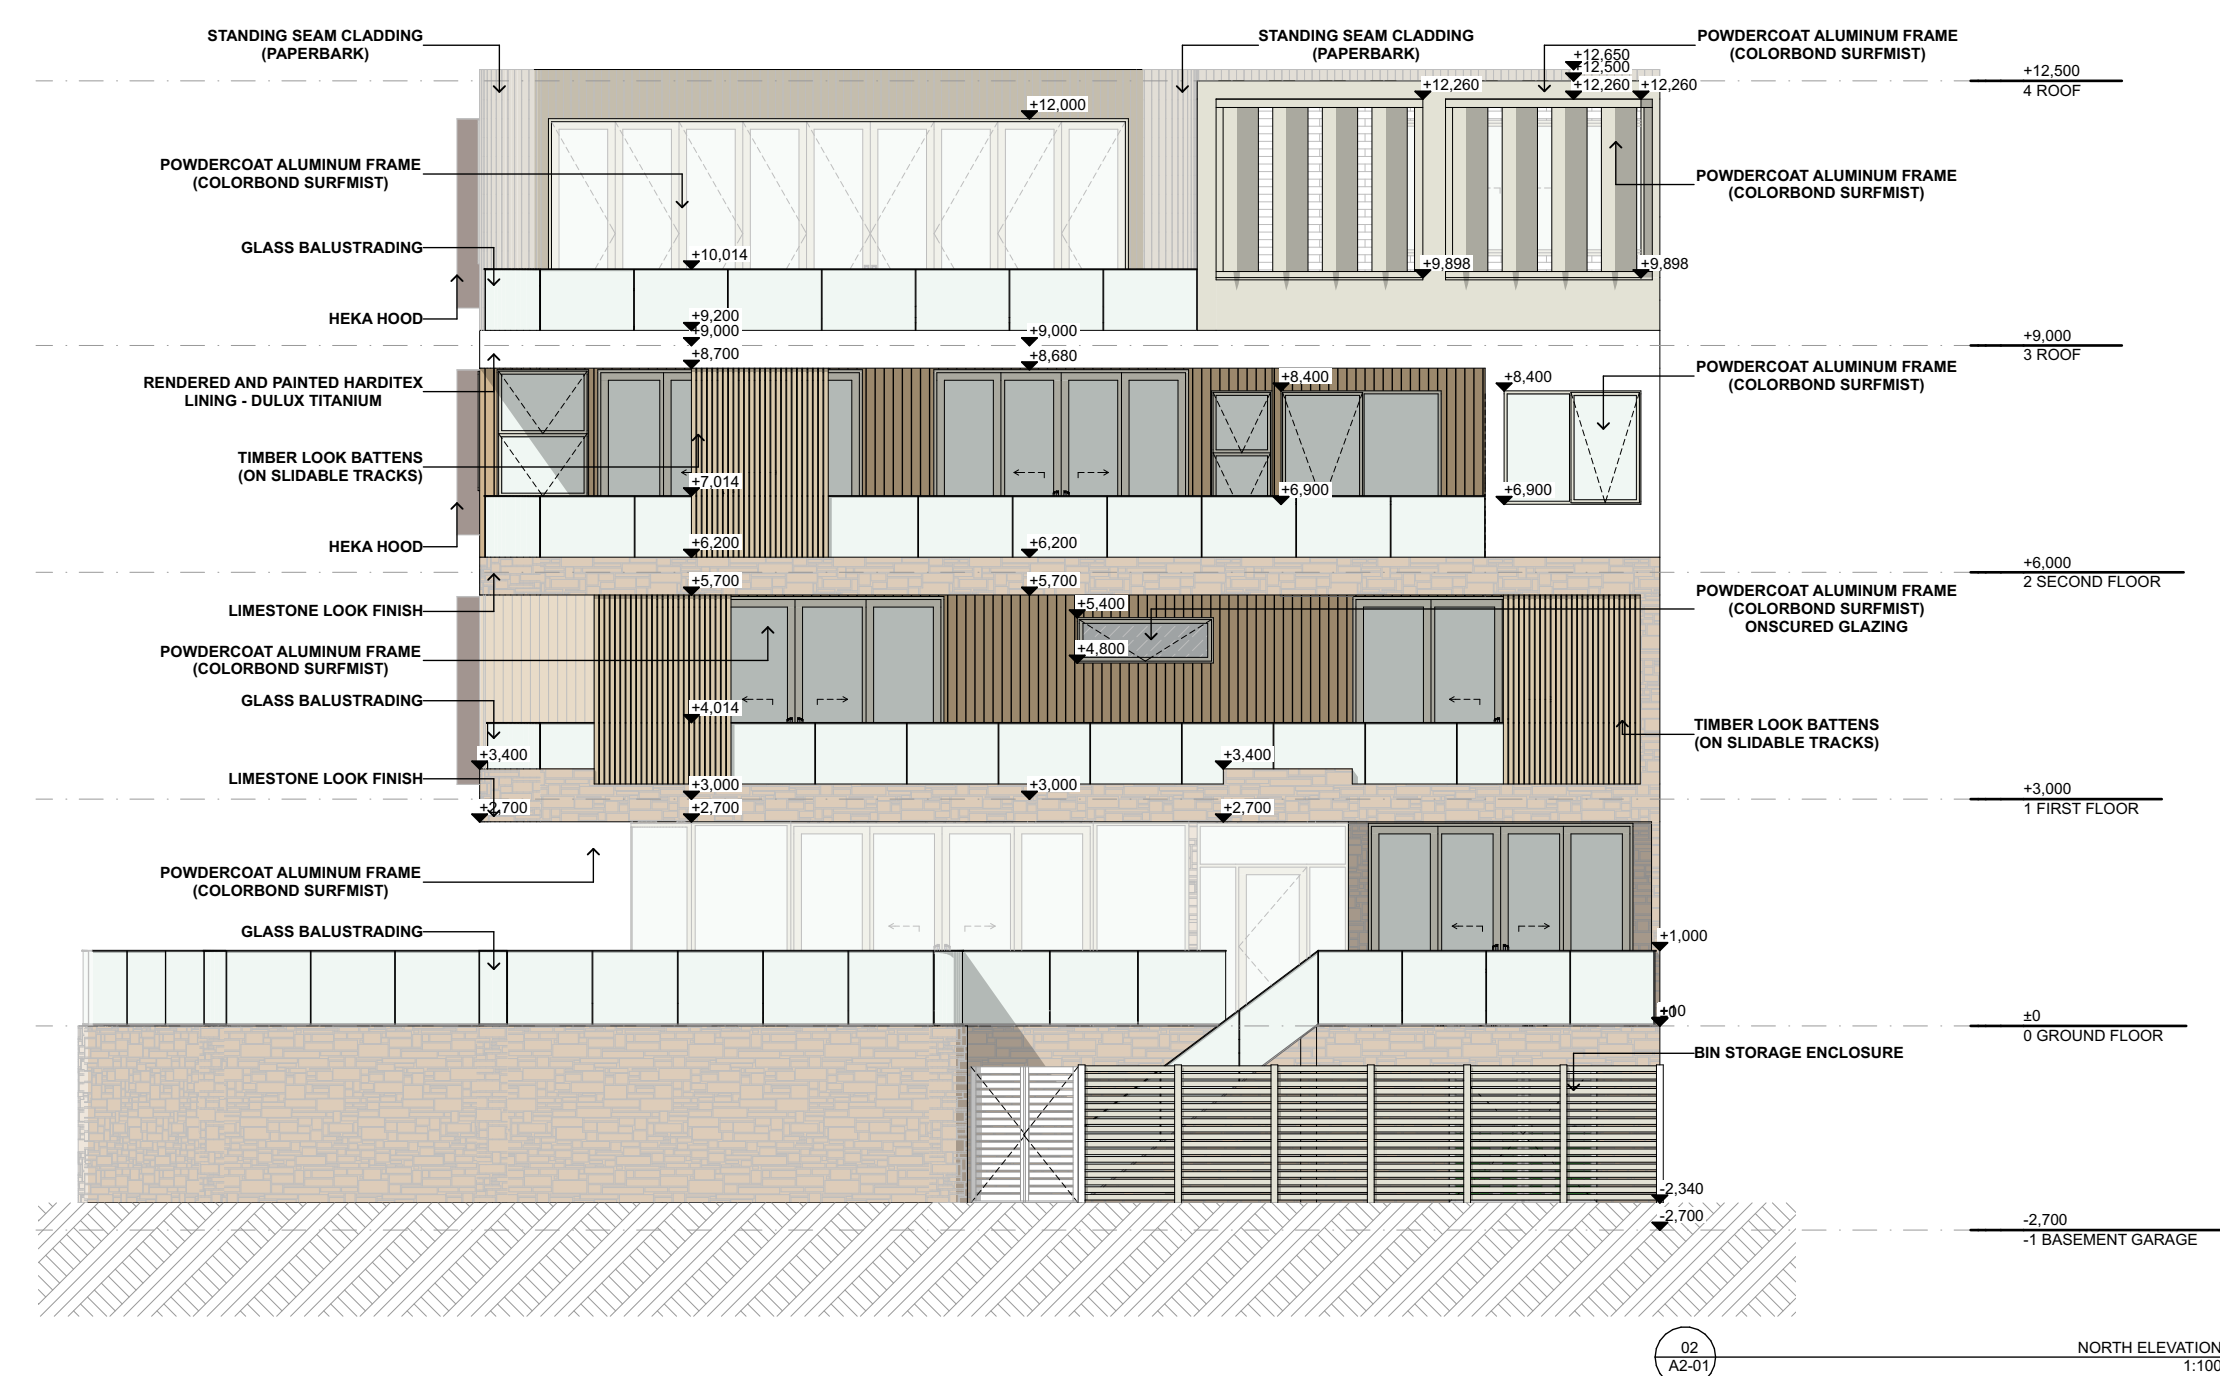

ISSUE REV 02	DESCRIPTION ISSUE FOR REVIEW	DATE 15/01/2026	DWG REV 01	LAYOUT TITLE ELEVATIONS 01 & 02		PROJECT CLIENT JINDALEE PEARL - CORNER TOWNHOUSES 500 MARITIME DRIVE JINDALEE WA 6036 AUSTRALIA CLAYMONT PROPERTY JERRY GOH		PROJECT NO: 2025-73	
				PROJECT STATUS: DEVELOPMENT APPROVAL	SCALE: 1:100 @A1 DRAWN CHKD: # P.H.		DRAWING NO: A2-36		

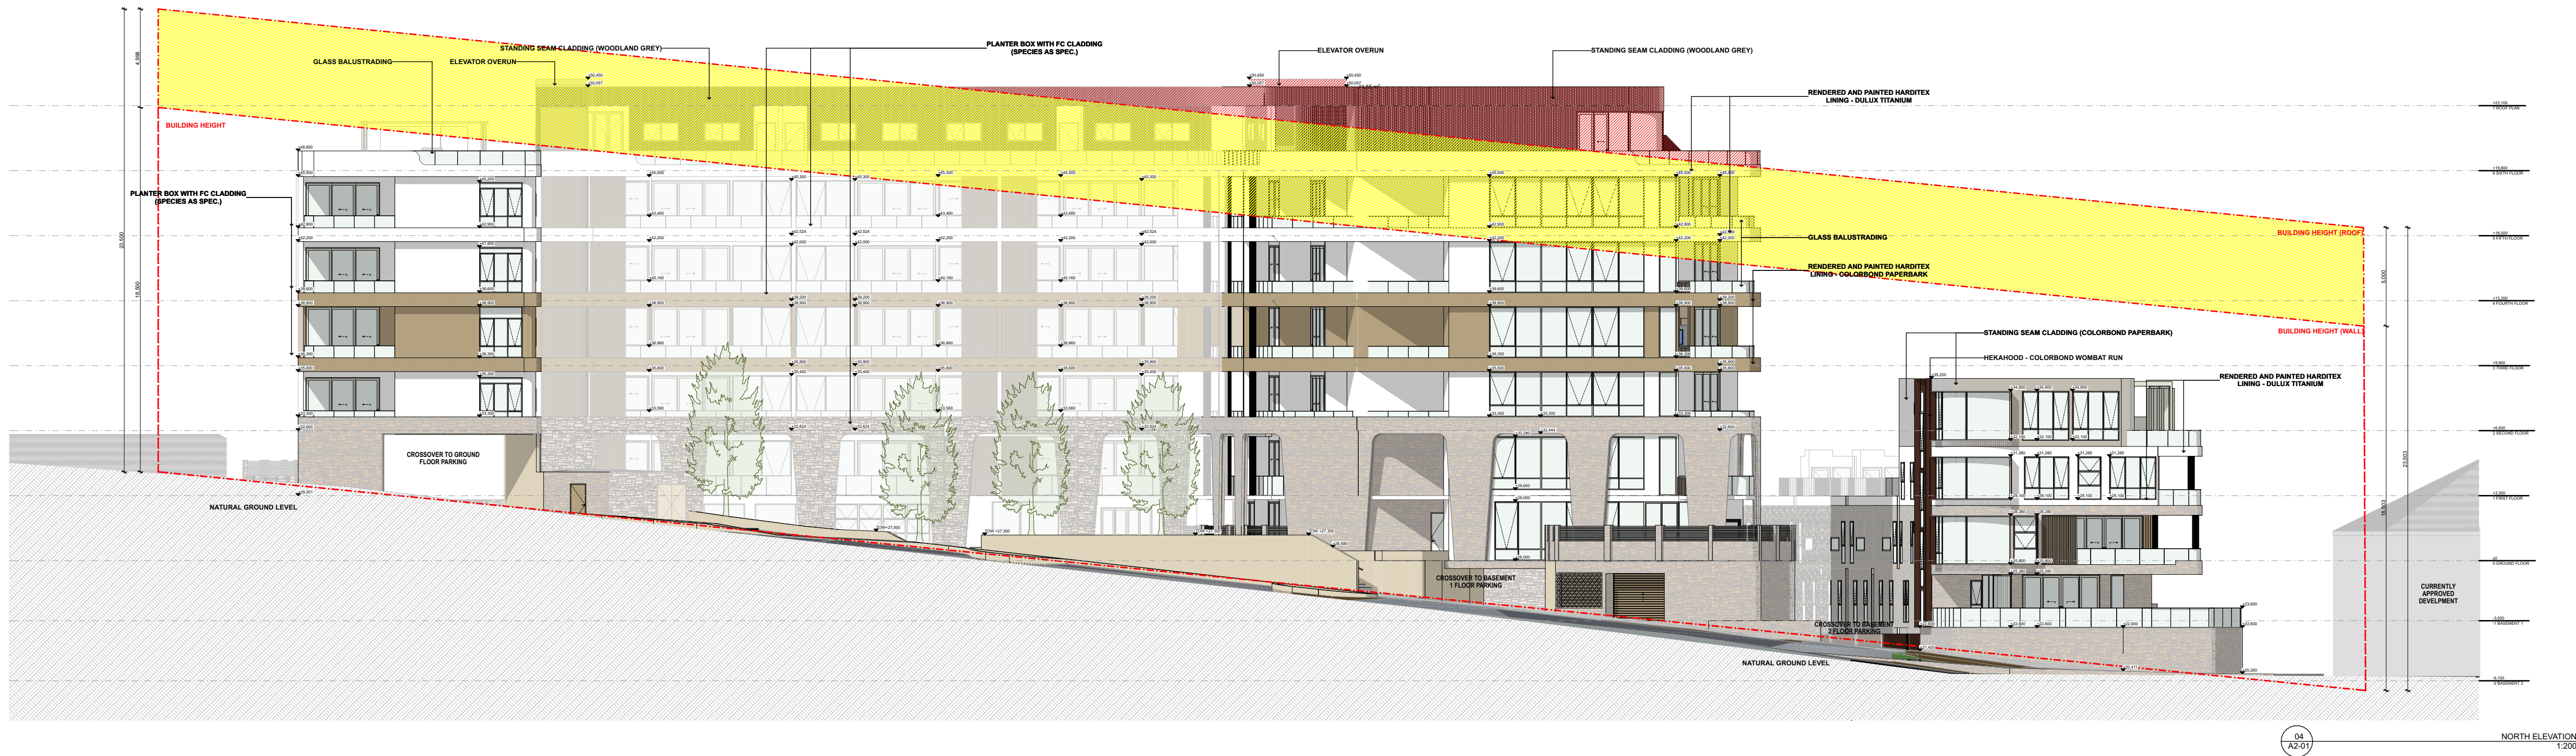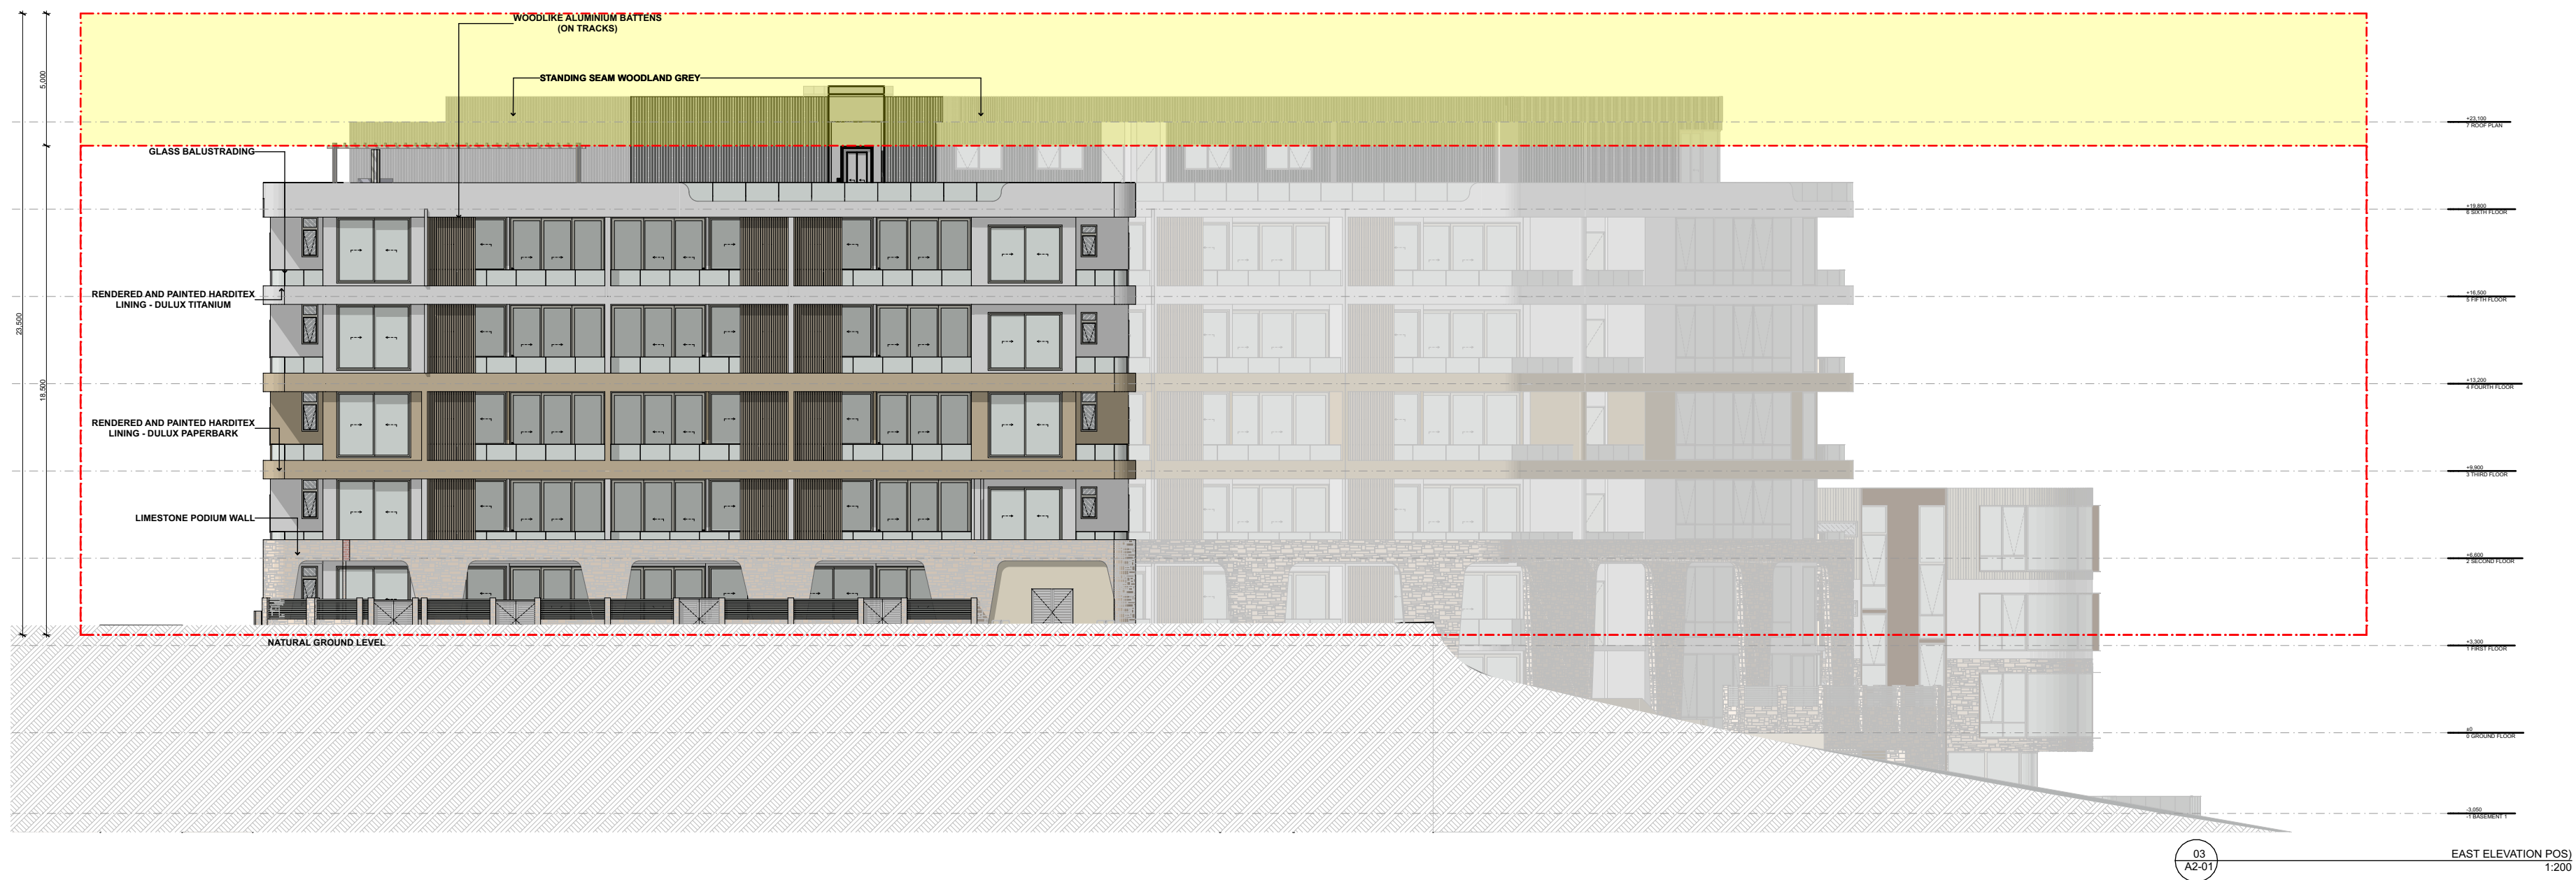

ISSUE REV	DESCRIPTION	DATE	DWG REV	LAYOUT TITLE:	PROJECT CLIENT:	PROJECT NO:	
01	ISSUE FOR APPROVAL	17/11/2028	01	ELEVATIONS 03 & 04	JINDALEE PEARL 500 MARITIME DRIVE JINDALEE WA 6036 AUSTRALIA CLAYMONT PROPERTY JERRY GOH	2025-73	
				PROJECT STATUS: DEVELOPMENT APPROVAL	SCALE: 1:200 @A1 DRAWN: CHKD: # P.H.	DRAWING NO: A3-02	hubble design ARCHITECTURE + INTERIORS 401 OXFORD ST MOUNT MERRIBURN WA 6016 AUSTRALIA 08 9 500 780 OFFICE@HUBBLE.COM.AU



ISSUE REV		DESCRIPTION		DATE		DWG REV		LAYOUT TITLE: ELEVATIONS 01 & 02		PROJECT CLIENT: JINDALEE PEARL 500 MARITIME DRIVE JINDALEE WA 6036 AUSTRALIA CLAYMONT PROPERTY JERRY GOH		PROJECT NO: 2025-73		hubble design ARCHITECTURE + INTERIORS 401 OXFORD ST MOUNT WATERS WA 6009 AUSTRALIA +61 8 9462 7800 OFFICE@HUBBLE.COM.AU	
01		ISSUE FOR APPROVAL		17/11/2025		01									
								PROJECT STATUS: DEVELOPMENT APPROVAL		SCALE: 1:200 @A1					
										DRAWN: CHKD: # P.H.					