



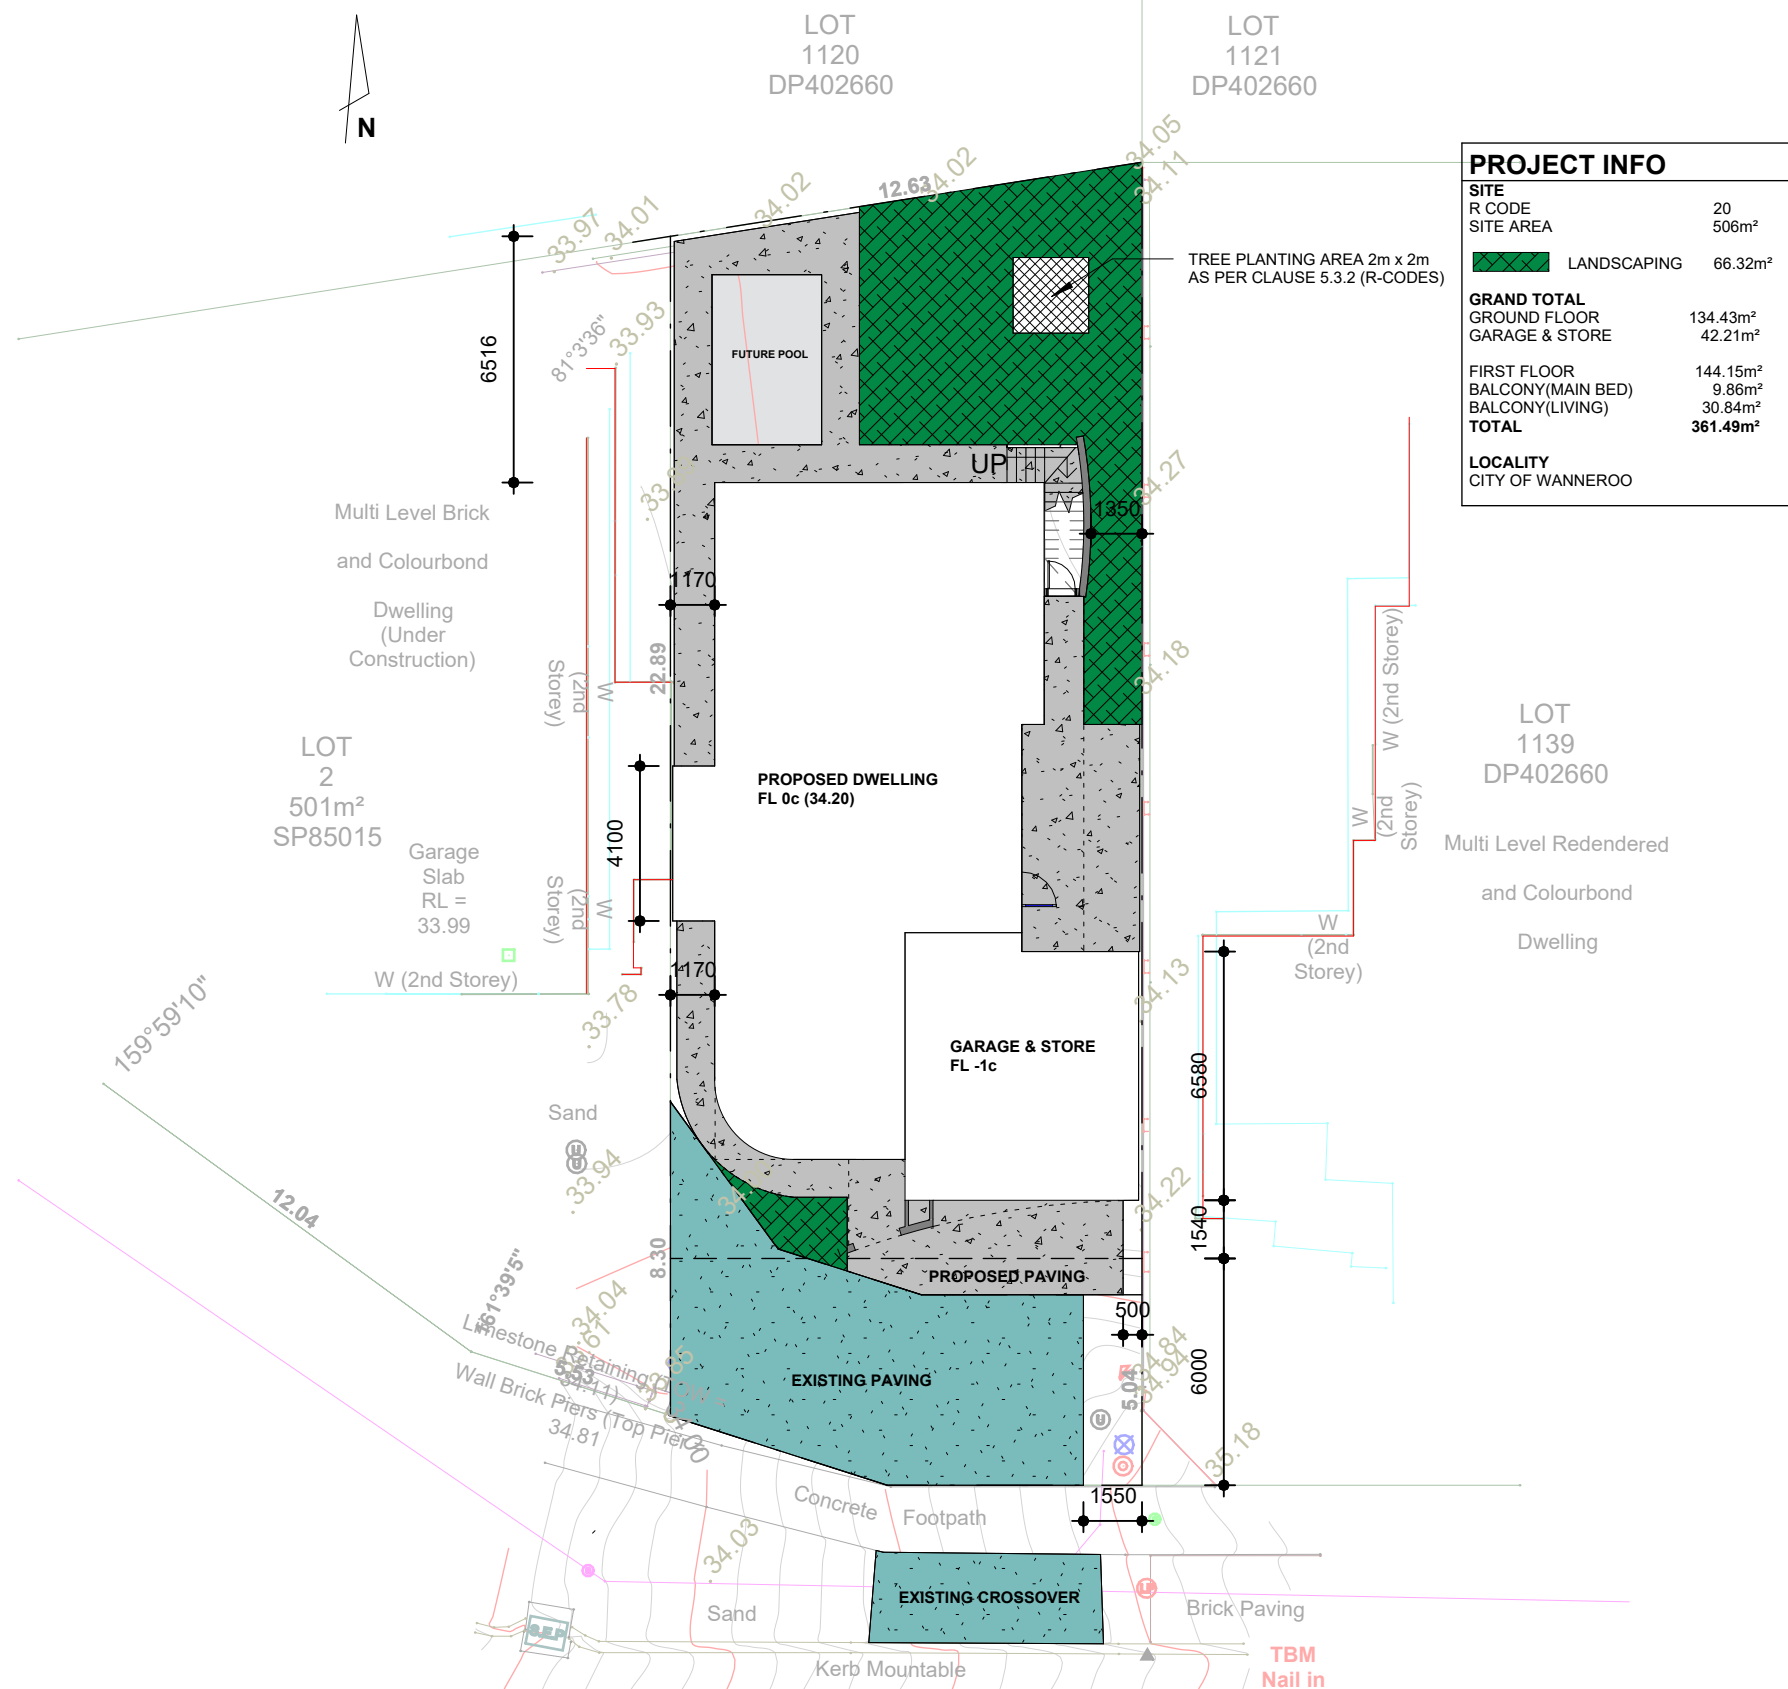


FLOOR PLAN
1:100

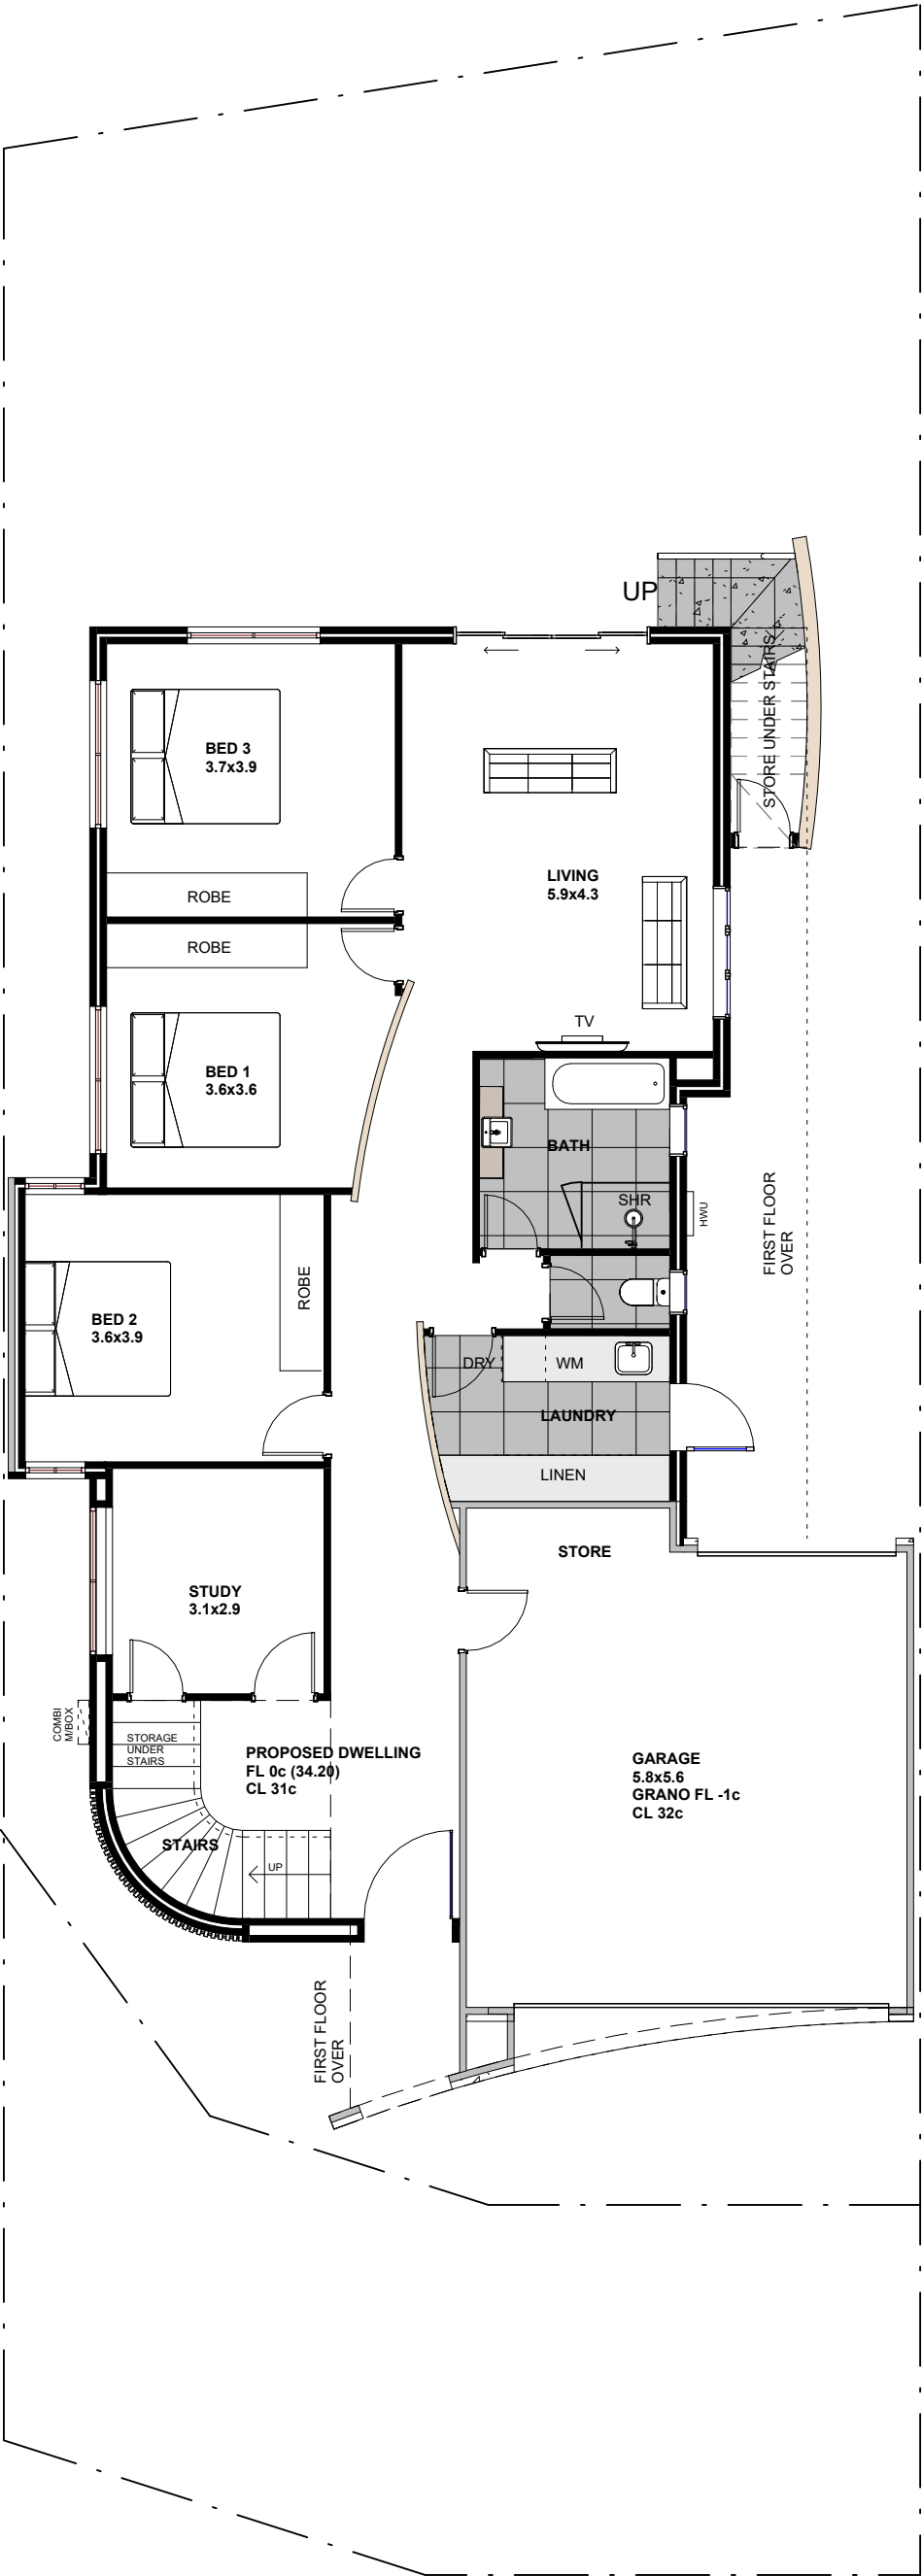

E3
E4

E2
E1




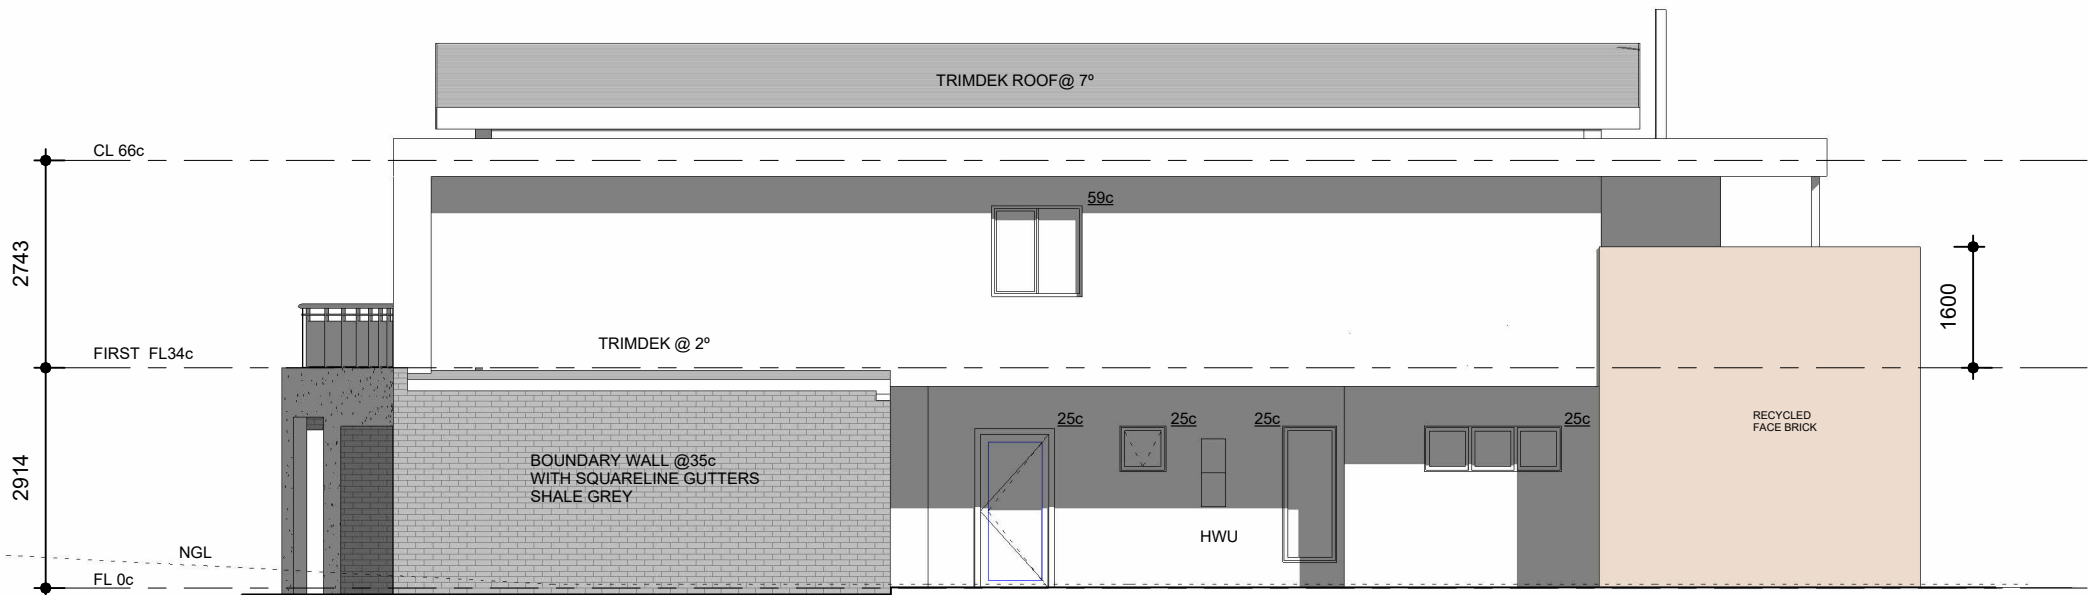


ELEVATION E1
1:100



ELEVATION E2
1:100

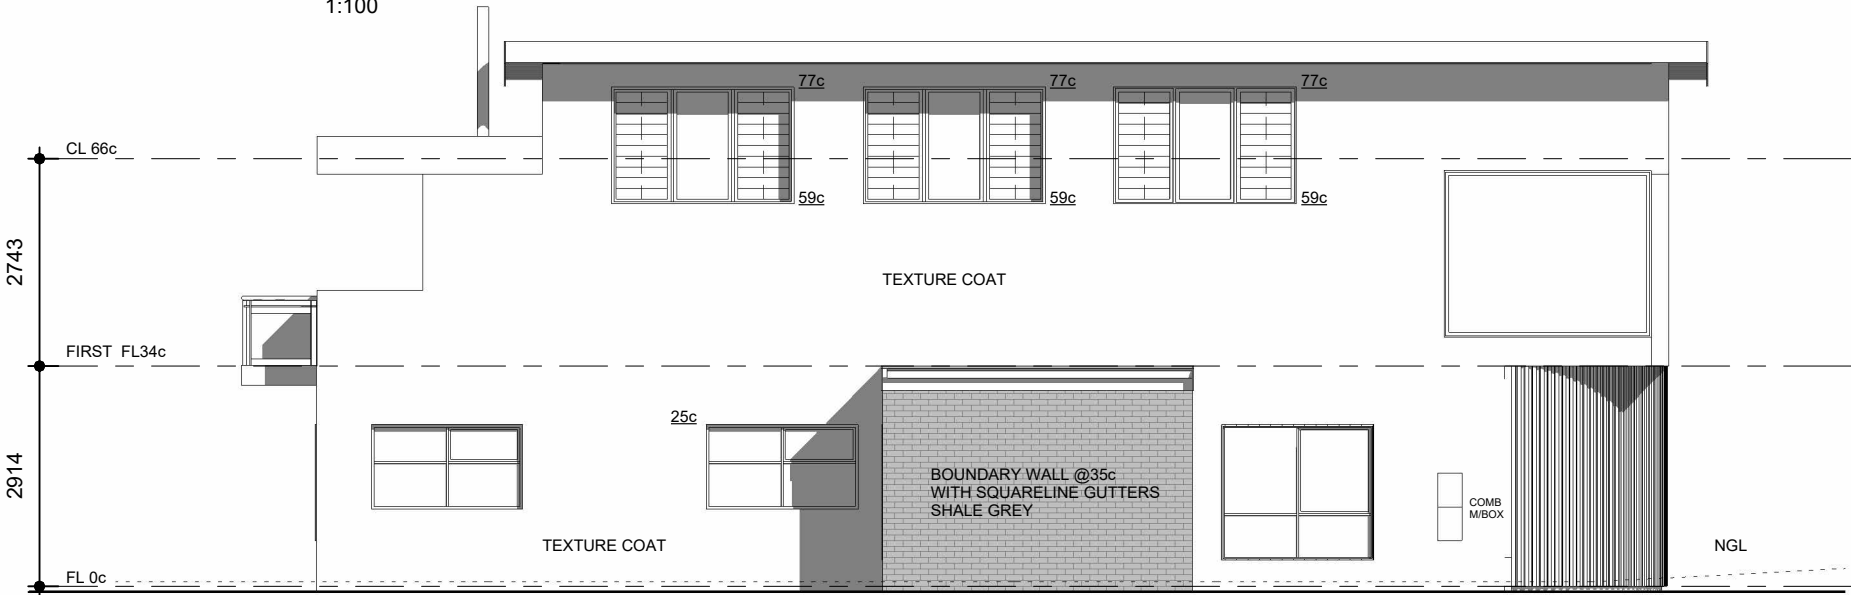

ELEVATION E3
1:100

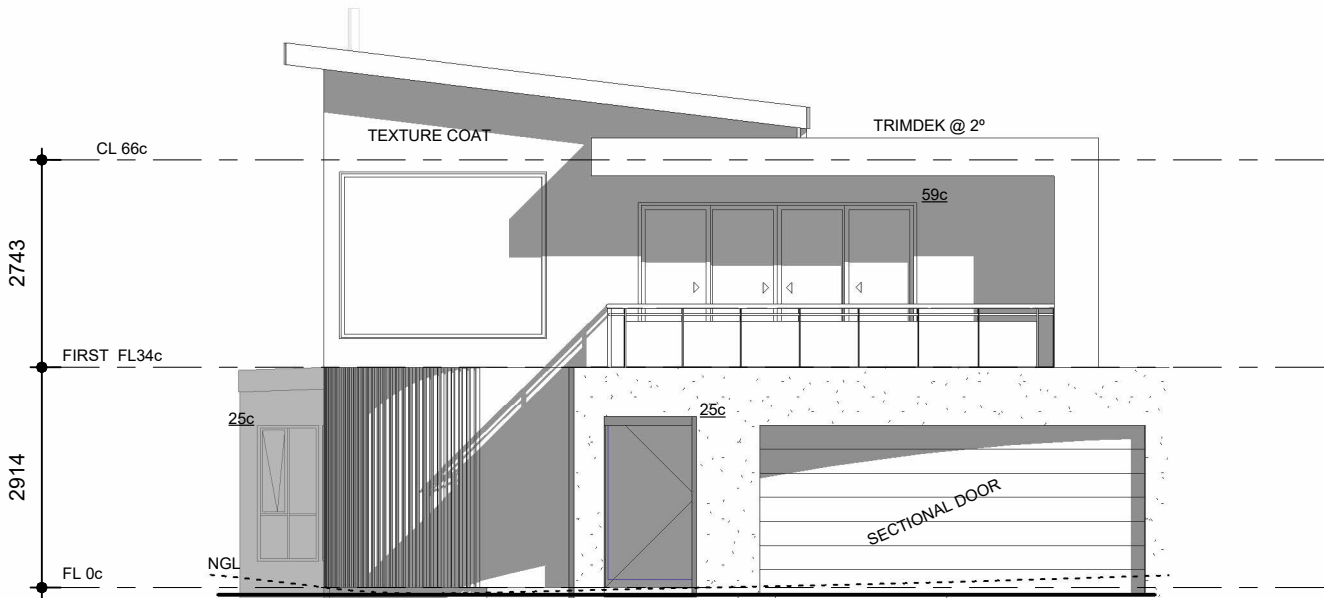

ELEVATION E4
1:100

