
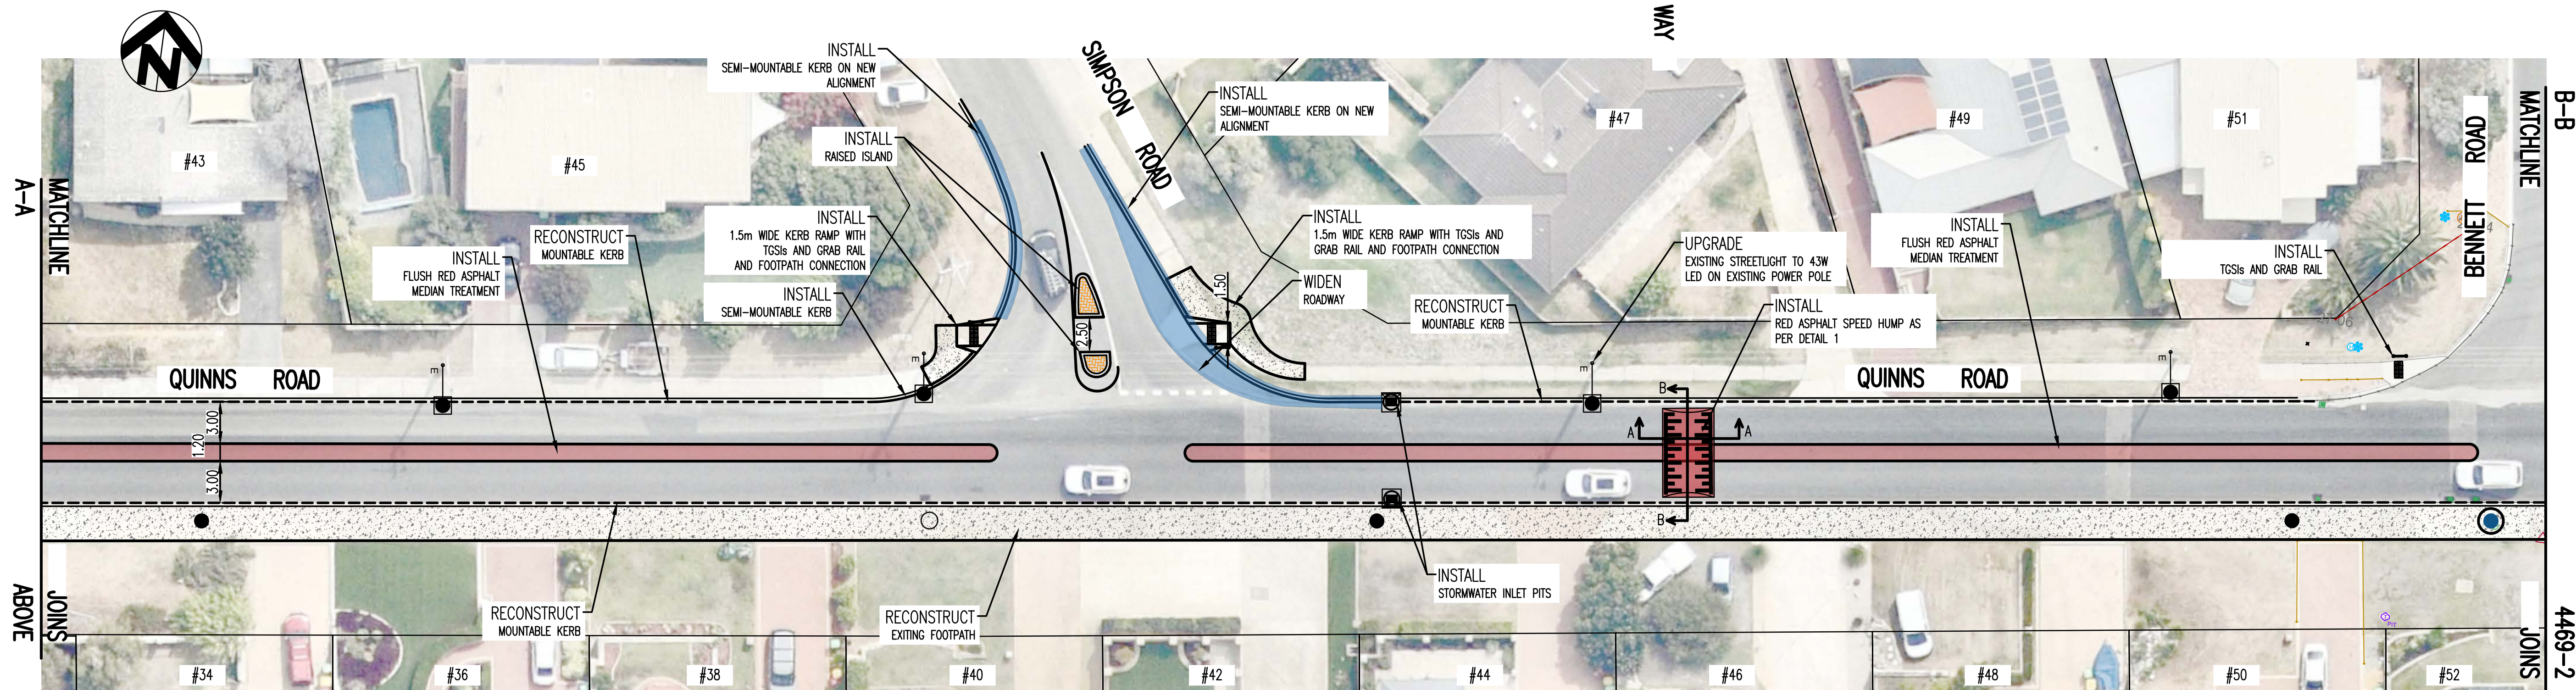


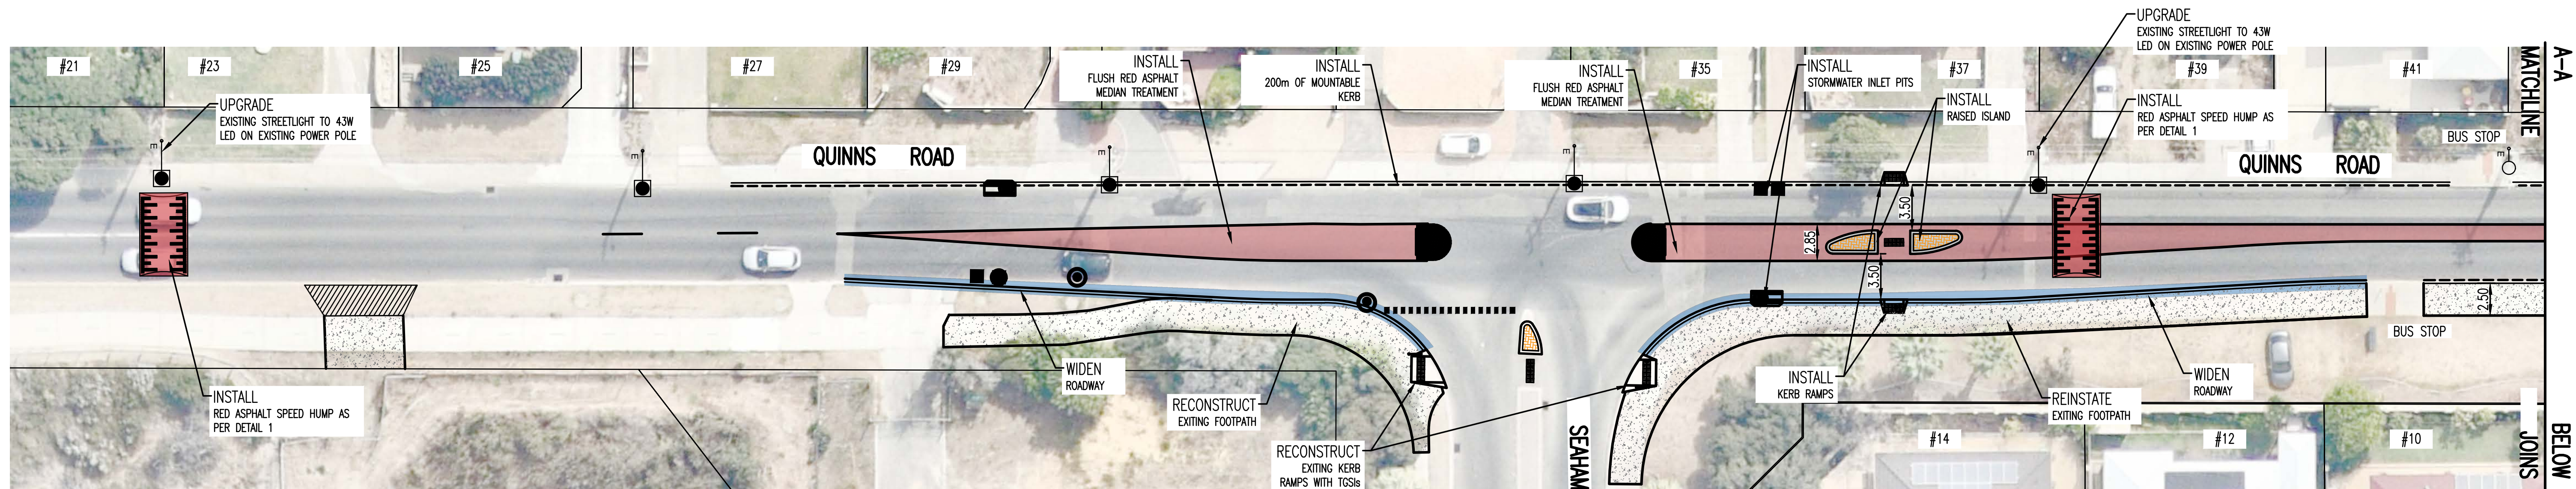


LEGEND


	PROPOSED
KERBING (SEMI-MOUNTABLE)	—————
KERBING (FLUSH)	
KERBING (MOUNTABLE)	-----
ROAD WIDENING	=====
FOOTPATH (CONCRETE)	=====
CONTOUR	~~~~~
KERB RAMP	———
MANHOLE/GULLY/FLOW/SEP/COMB	● ■ ▶ ◀ ◂ ◃

NOTES:

- CADASTRAL INFORMATION APPROXIMATE ONLY.
- KERBING TO BE CONSTRUCTED IN ACCORDANCE WITH CITY OF WANNEROO DRG. No TS 05-1 AND TS 05-3.
- ALL DISTURBANCES TO EXISTING VERGE RETICULATION AND TURFING TO BE REINSTATED.

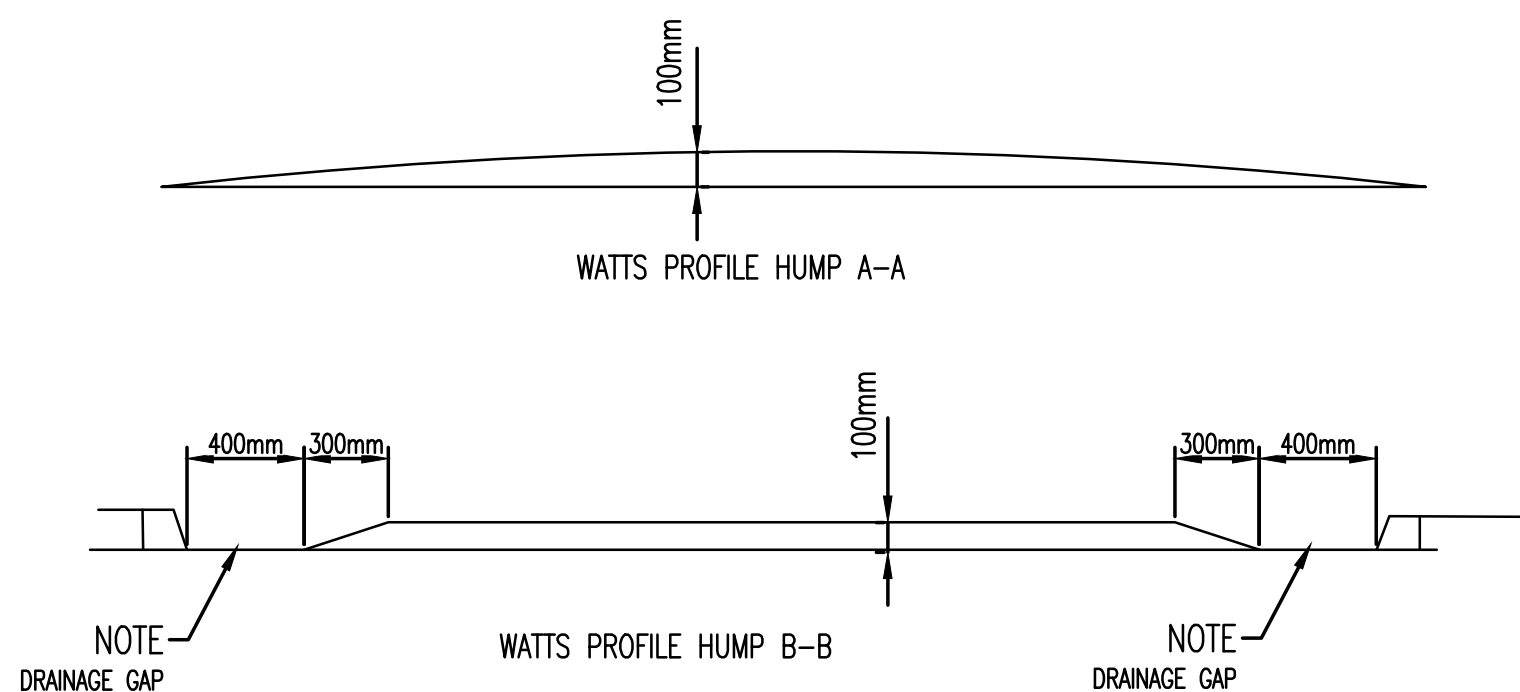

DETAIL 1 - TYPICAL SPEED HUMP DETAILS

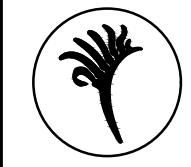
**CITY OF WANNEROO**
ASSETS

QUINNS ROCKS
TAPPING WAY TO BURT STREET
TRAFFIC TREATMENTS
QUINNS ROCKS

CONCEPT PLAN
SHEET 1 OF 4


DRAWING No.	SHEET	REVISION	ORIGINAL DRG. SIZE
4469-1-0	A1		

No.	REVISION	BY	DATE	AUTH	No.	REVISION	BY	DATE	AUTH	SCALE	SURVEYED	DRAWN	AUTHORISED	FINANCE CODE	PMO No.
A	DRAFT COPY									1:500	MALONEY SURVEY	K. RICHTER		PR-4502	23057
Q	ISSUED FOR COMMUNITY CONSULTATION	K.R.	1/2025							AHD	PCG94	K. RICHTER		25/1095	47604

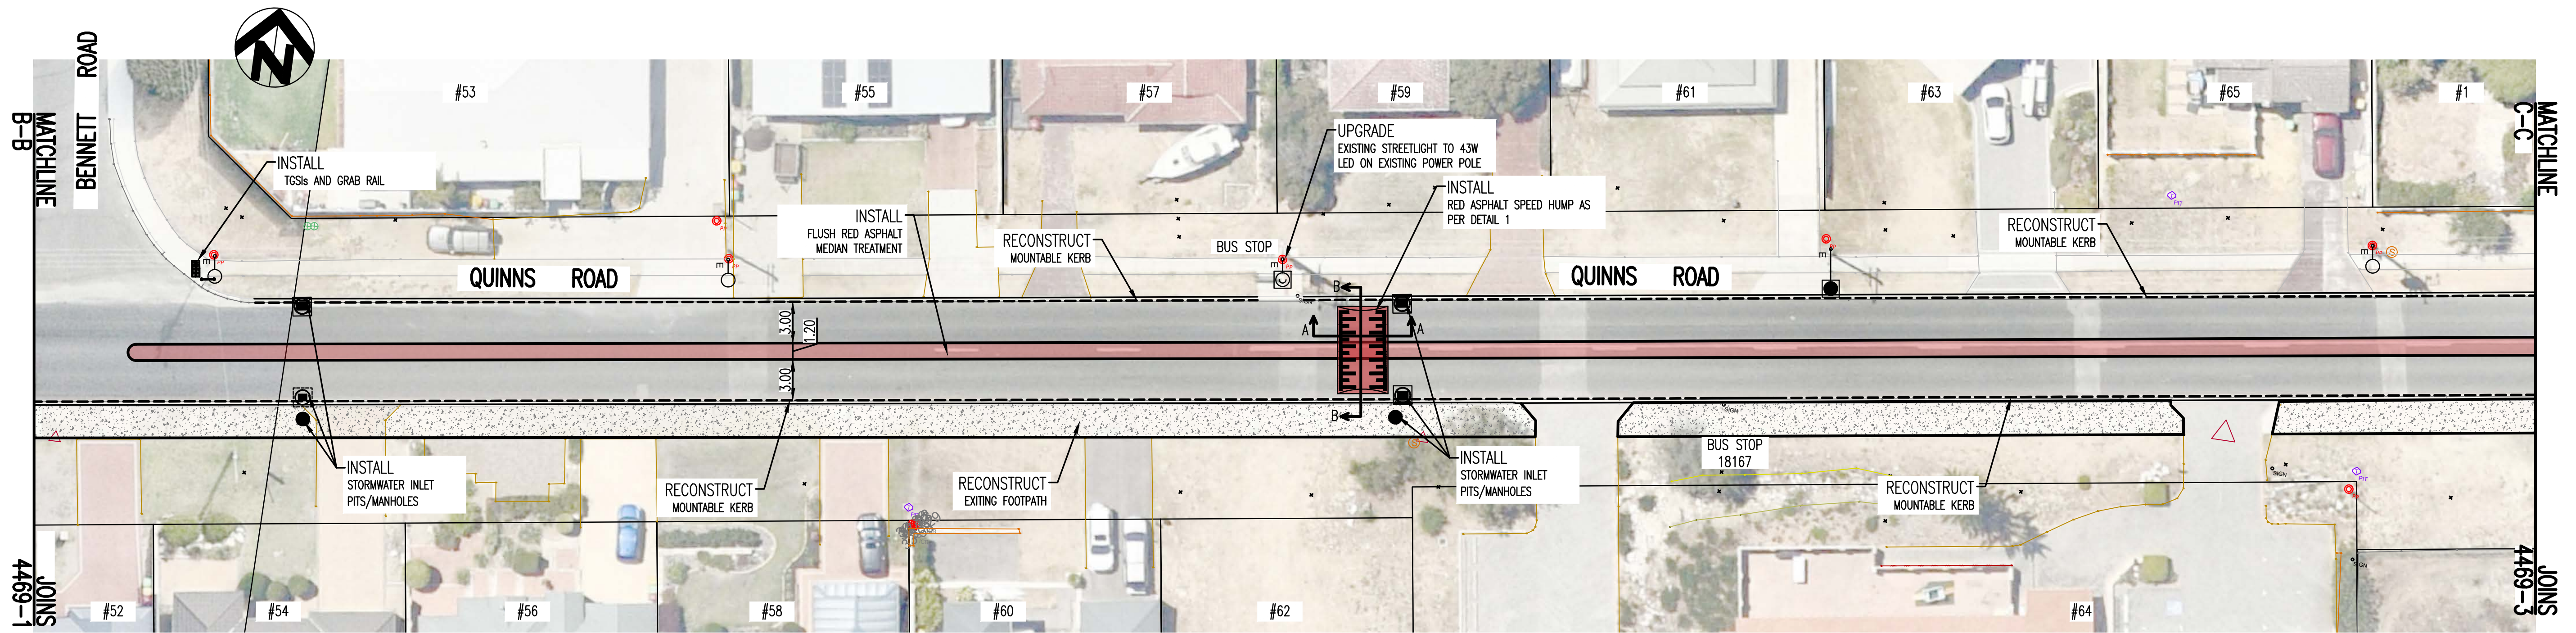

LEGEND


	PROPOSED
KERBING (SEMI-MOUNTABLE)	
KERBING (FLUSH)	
KERBING (MOUNTABLE)	
ROAD WIDENING	
FOOTPATH (CONCRETE)	
CONTOUR	
KERB RAMP	
MANHOLE/GULLY/FLOW/SEP/COMB	

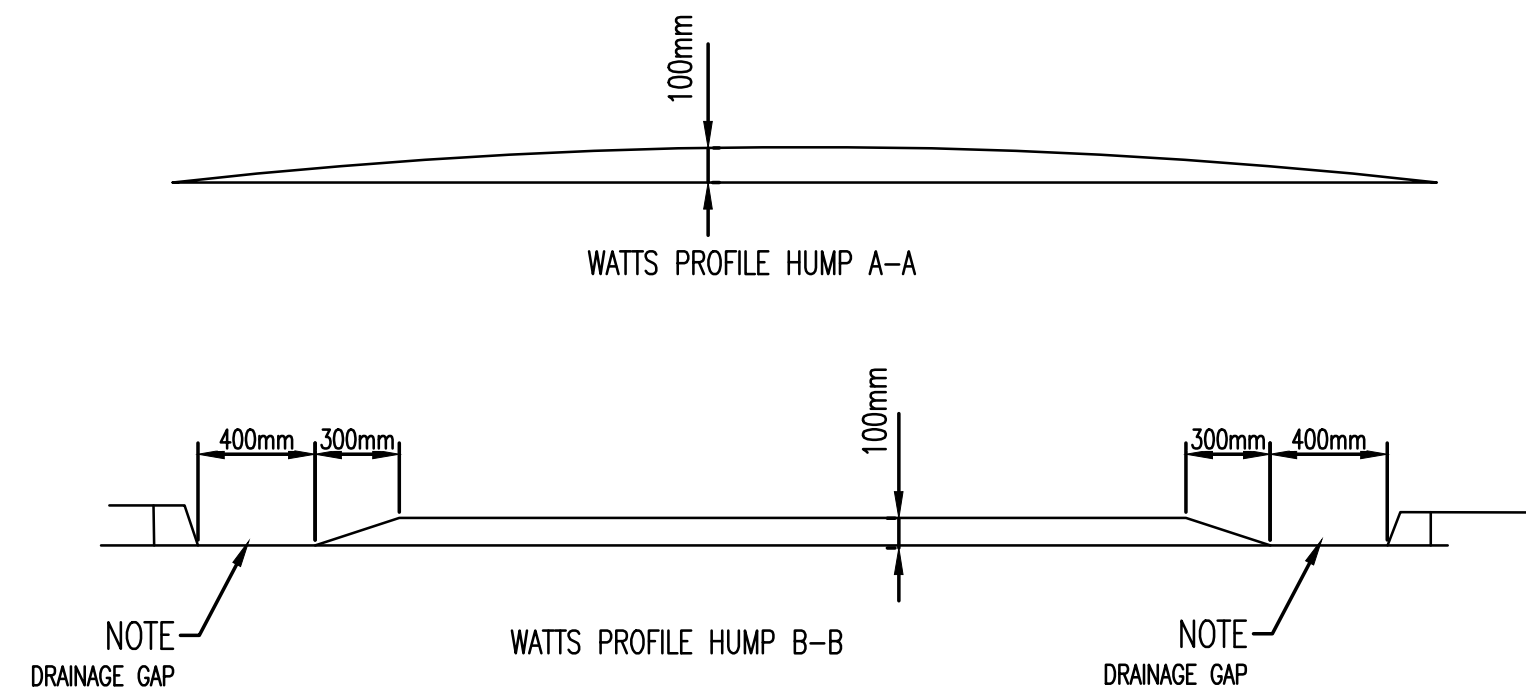

DETAIL 1 – TYPICAL SPEED HUMP DETAILS

NOTES:

- CADASTRAL INFORMATION APPROXIMATE ONLY.
- KERBING TO BE CONSTRUCTED IN ACCORDANCE WITH CITY OF WANNEROO DRG. No TS 05-1 AND TS 05-3.
- ALL DISTURBANCES TO EXISTING VERGE RETICULATION AND TURFING TO BE REINSTATED.

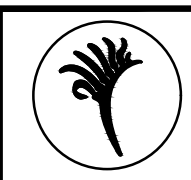


CITY OF WANNEROO
ASSETS

QUINNS ROCKS
TAPPING WAY TO BURT STREET
TRAFFIC TREATMENTS
QUINNS ROCKS

CONCEPT PLAN
SHEET 2 OF 4

DRAWING No.	SHEET	REVISION	ORIGINAL DRG. SIZE
4469-2-0	A1		

No.	REVISION	BY	DATE	AUTH	No.	REVISION	BY	DATE	AUTH	SCALE:	5	0	5	10	15	20	25	SURVEYED:	DATE:	DRAWN:	CHECKED:	APPROVED:	FINANCE CODE	PMO No.	PMO CONTAINER No.
A	DRAFT COPY		/2024							1:500						SCALE IN METRES @ A1	MALONEY SURVEY	4/2024	K. RICHTER	1/2025	MANAGER INFRASTRUCTURE CAPITAL WORKS	PR-4502	23057		
O	ISSUED FOR COMMUNITY CONSULTATION	K.R.	1/2025							AHD						GRID:	P0694	K. RICHTER	1/2025	COORDINATOR DESIGN	DIRECTOR ASSETS	25/1095	47604		

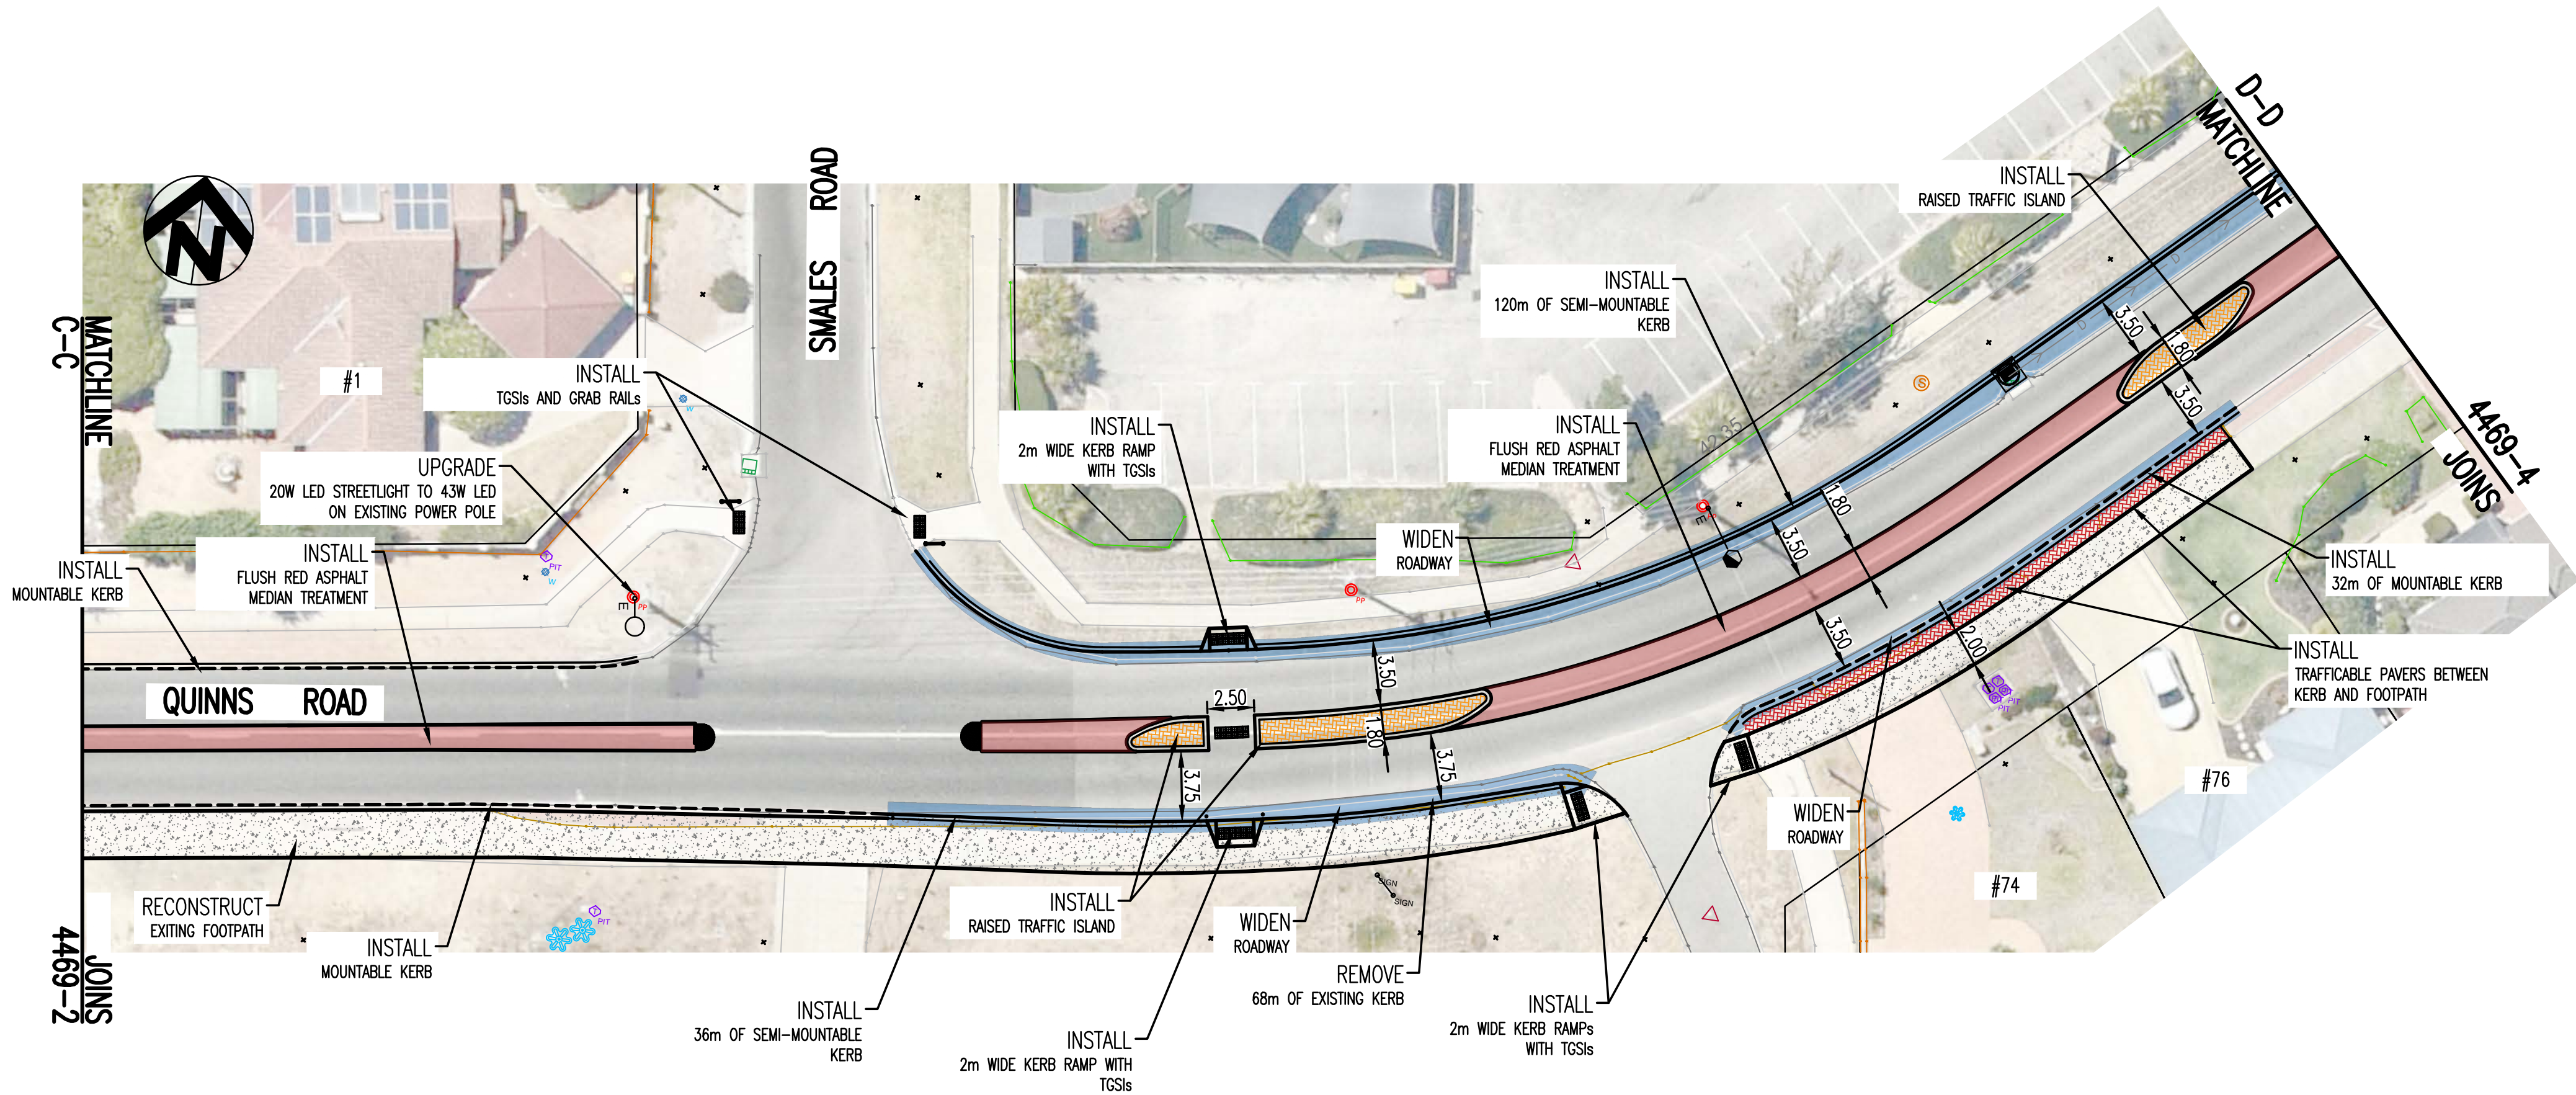

LEGEND

PROPOSED

KERBING (SEMI-MOUNTABLE) ————

KERBING (FLUSH) - - - - -

KERBING (MOUNTABLE) - - - - -

ROAD WIDENING ————


FOOTPATH (CONCRETE) ————

CONTOUR ————

KERB RAMP ————

MANHOLE/GULLY/FLOW/SEP/COMB ● ■ ▶ ◀ ▢

- NOTES:**
- CADASTRAL INFORMATION APPROXIMATE ONLY.
 - KERBING TO BE CONSTRUCTED IN ACCORDANCE WITH CITY OF WANNEROO DRG. No TS 05-1 AND TS 05-3.
 - ALL DISTURBANCES TO EXISTING VERGE RETICULATION AND TURFING TO BE REINSTATED.

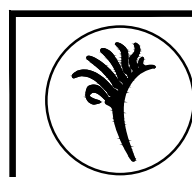

CITY OF WANNEROO
ASSETS



QUINNS ROCKS
TAPPING WAY TO BURT STREET
TRAFFIC TREATMENTS
QUINNS ROCKS

CONCEPT PLAN
SHEET 3 OF 4

DRAWING No.	SHEET	REVISION	ORIGINAL DRG. SIZE
4469-3-0	A1		


REVISION					REVISION					REVISION				
No.	BY	DATE	AUTH		No.	BY	DATE	AUTH		No.	BY	DATE	AUTH	
A	DRAFT COPY													
O	ISSUED	K.R.	1/2025											

SCALE: 1:500	SCALE IN METRES @ A1	SURVEYED: MALONEY SURVEY SURVEYOR 4/2024	DRAWN: K. RICHTER CIVIL DESIGNER 1/2025	AUTHORISED: MANAGER INFRASTRUCTURE CAPITAL WORKS	FINANCE CODE: PR-4502	PWD No.: 23057
DATUM: AHD	GRID: PCG94	DESIGNED: K. RICHTER CIVIL DESIGNER 1/2025	CHECKED: COORDINATOR DESIGN	APPROVED: DIRECTOR ASSETS	DRAWING SET REF: 25/1095	PWD CONTAINER No.: 47604

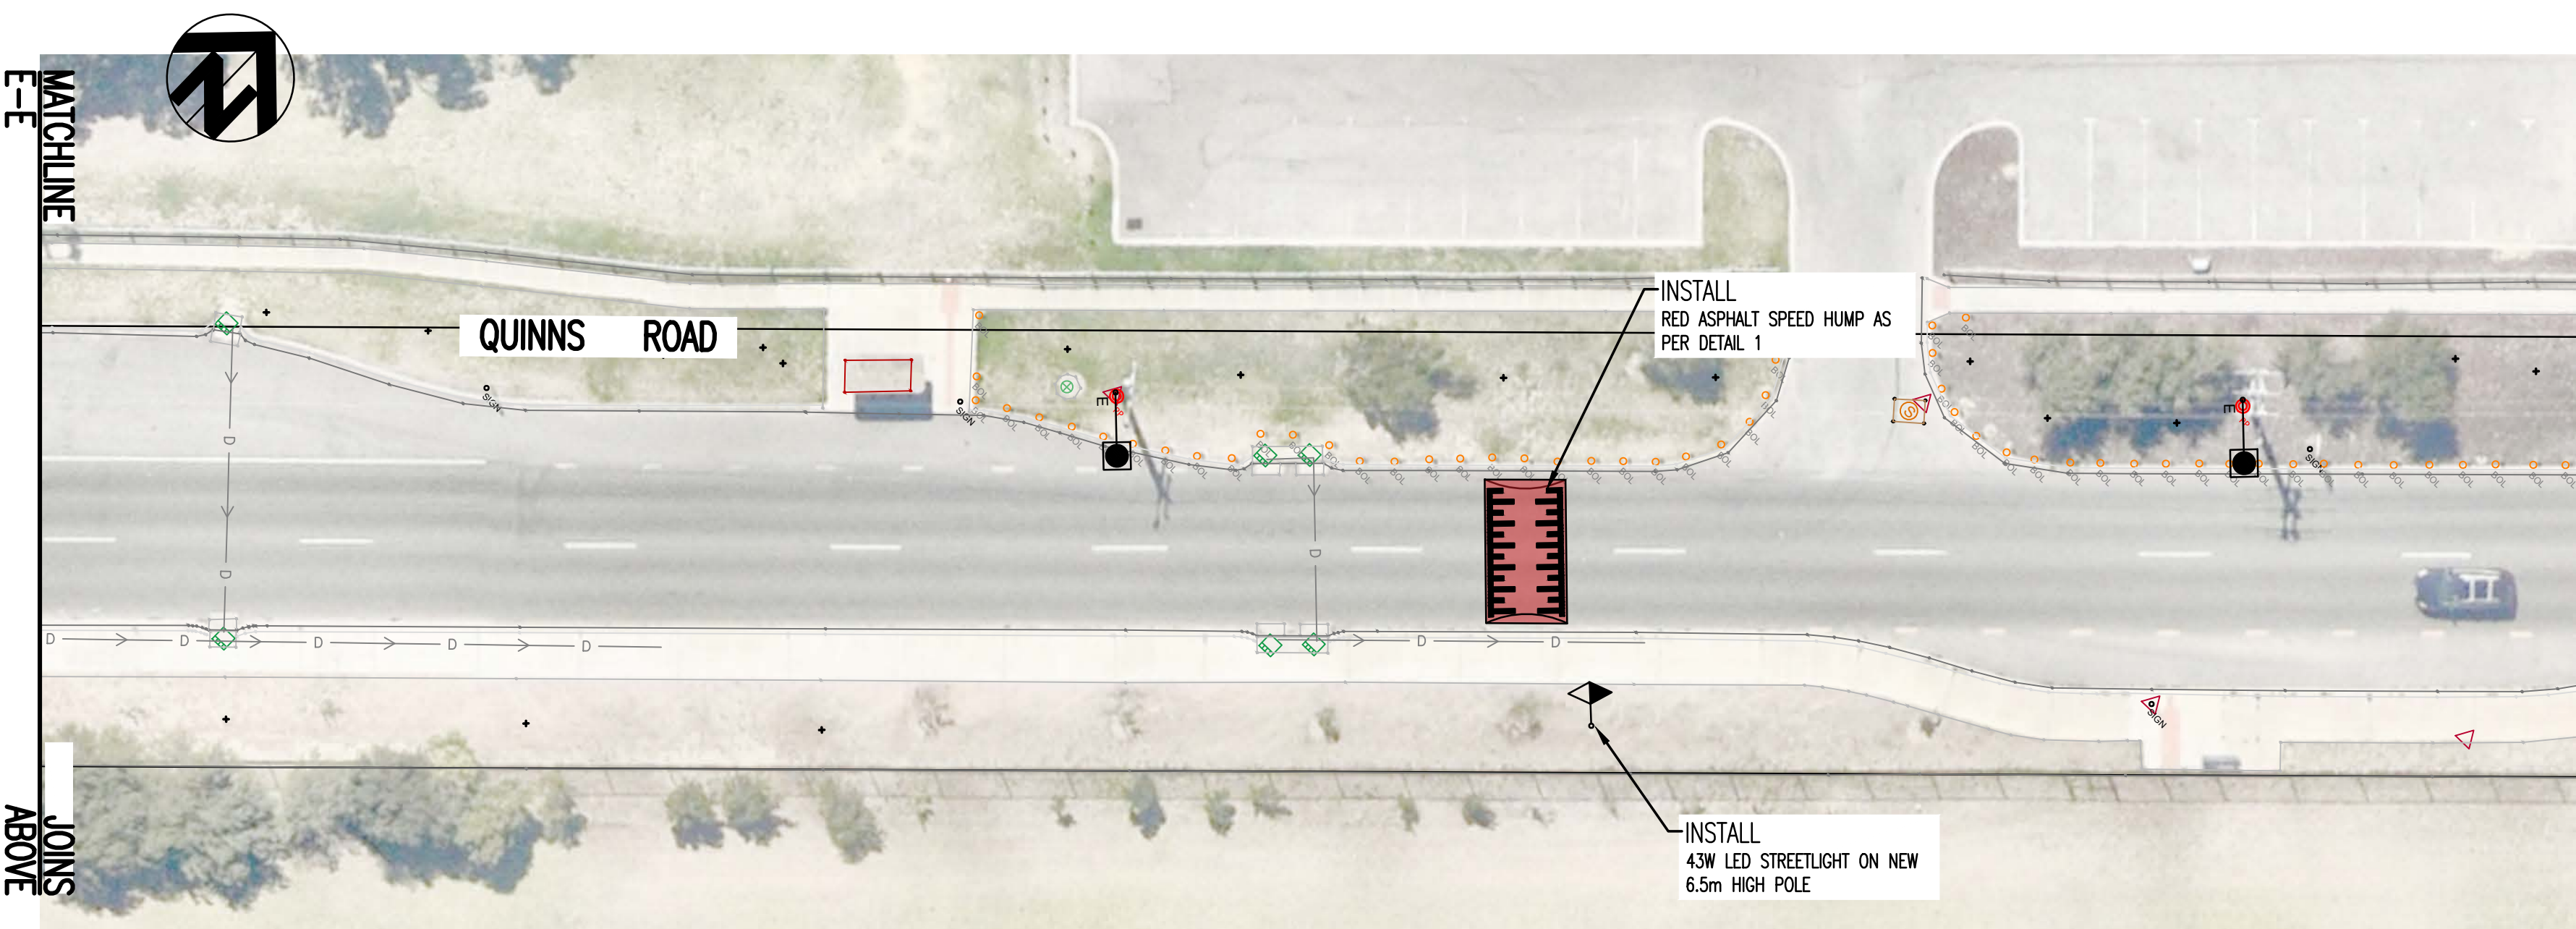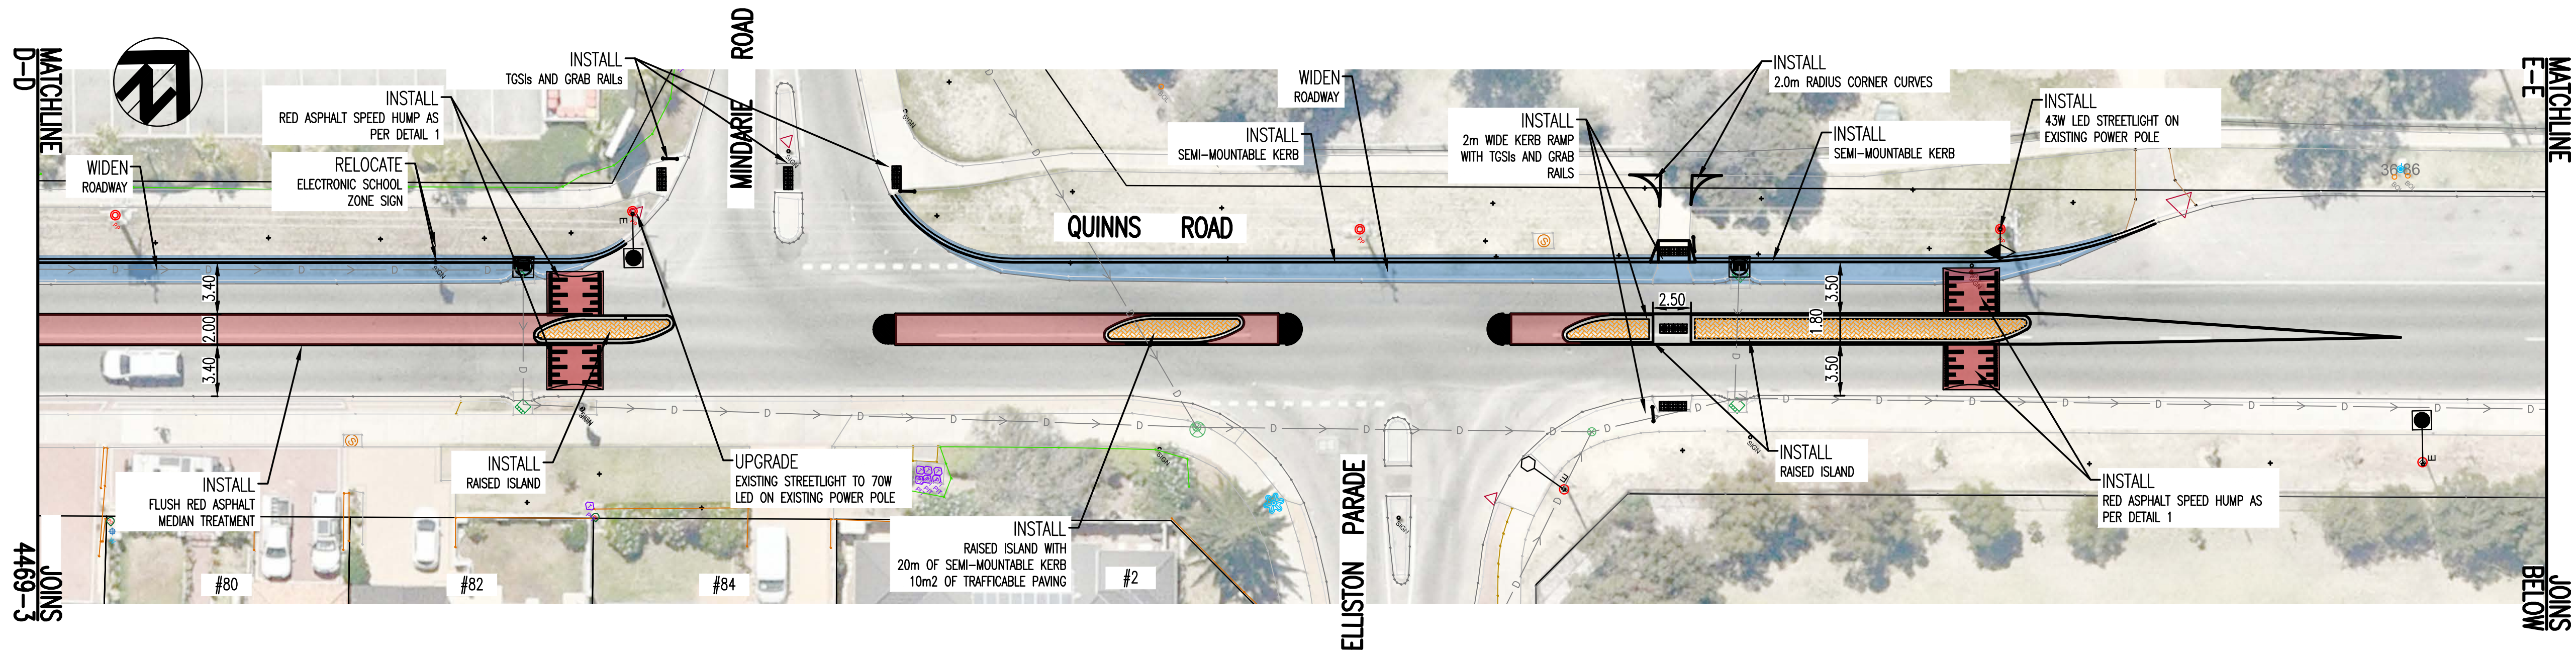

LEGEND	
PROPOSED	
KERBING (SEMI-MOUNTABLE)	
KERBING (FLUSH)	
KERBING (MOUNTABLE)	
ROAD WIDENING	
FOOTPATH (CONCRETE)	
CONTOUR	
KERB RAMP	
MANHOLE/GULLY/FLOW/SEP/COMB	

- NOTES:**
- CADASTRAL INFORMATION APPROXIMATE ONLY.
 - KERBING TO BE CONSTRUCTED IN ACCORDANCE WITH CITY OF WANNEROO DRG. No TS 05-1 AND TS 05-3.
 - ALL DISTURBANCES TO EXISTING VERGE RETICULATION AND TURFING TO BE REINSTATED.

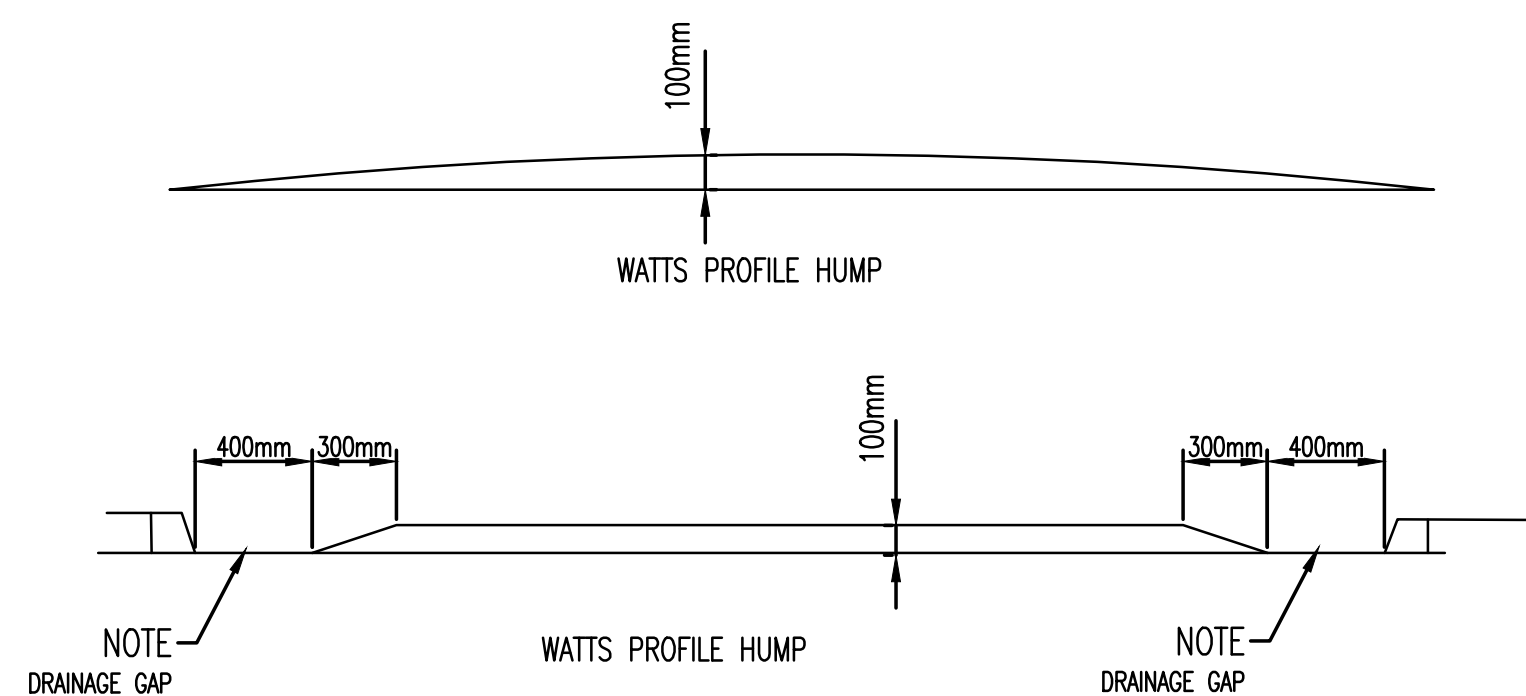

DETAIL 1 – TYPICAL SPEED HUMP DETAILS

CITY OF WANNEROO
ASSETS

QUINNS ROCKS
TAPPING WAY TO BURT STREET
TRAFFIC TREATMENTS
QUINNS ROCKS

CONCEPT PLAN
SHEET 4 OF 4

DRAWING No.	SHEET	REVISION	ORIGINAL DRG. SIZE
4469-4-0	A1		

No.	REVISION	BY	DATE	AUTH	No.	REVISION	BY	DATE	AUTH	SCALE	DATUM	GRID	SURVEYED	DRAWN	AUTHORISED	FINANCE CODE	PMO No.
A	DRAFT COPY									1:500	AHD	PCG94	MALONEY SURVEY	K. RICHTER		PR-4502	23057
O	ISSUED FOR COMMUNITY CONSULTATION	K.R.	1/2025										4/2024			25/1095	47604