


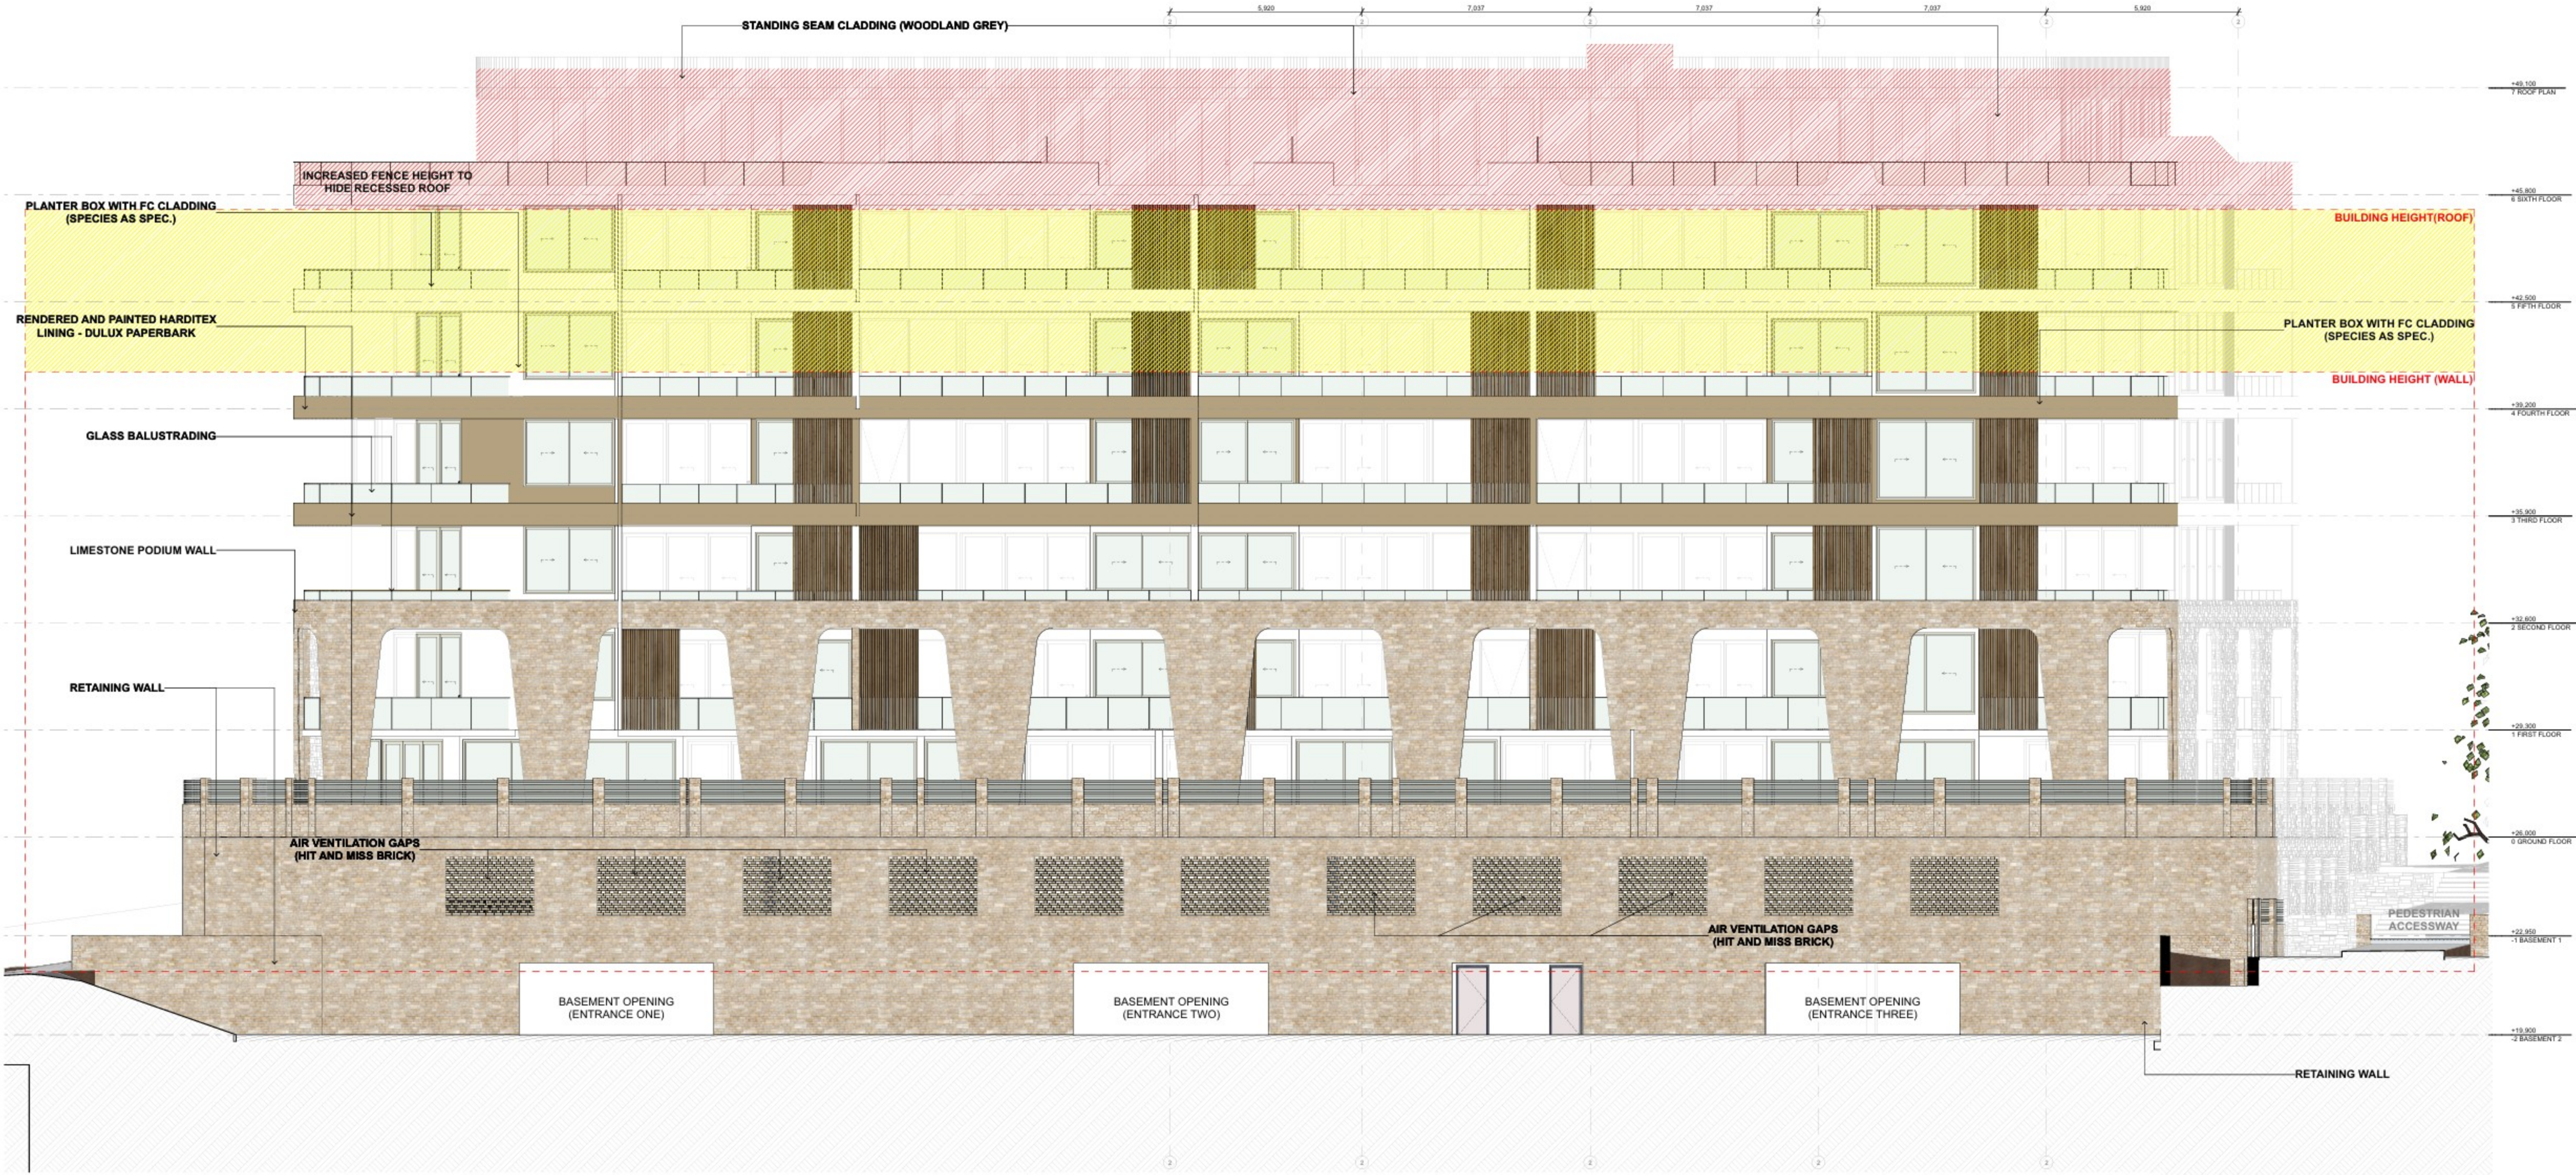

| ISSUE REV | DESCRIPTION        | DATE       | DWG REV | LAYOUT TITLE    | PROJECT CLIENT                                                                                       | PROJECT NO.   |
|-----------|--------------------|------------|---------|-----------------|---|---|
| 01        | ISSUE FOR APPROVAL | 17/07/2026 | 01      | SECTIONS        | JINDALEE PEARL<br>500 MARITIME DRIVE JINDALEE WA<br>6036 AUSTRALIA<br>CLAYMONT PROPERTY<br>JERRY GOH | 2025-73   |
|           |                    |            |         | PROJECT STATUS: | SCALE:<br>1:100 @A1<br>DRAWN   CHKD:<br>#   P.H.                                                     | DRAWING NO.<br><b>A3-04</b>   |
|           |                    |            |         |                 |   | <b>hubble</b><br>design<br>ARCHITECTURE + INTERIORS<br><small>401 DUNDAS STREET WEST MELBOURNE VIC 3000 AUSTRALIA<br/>(03) 9594 1000</small> |