

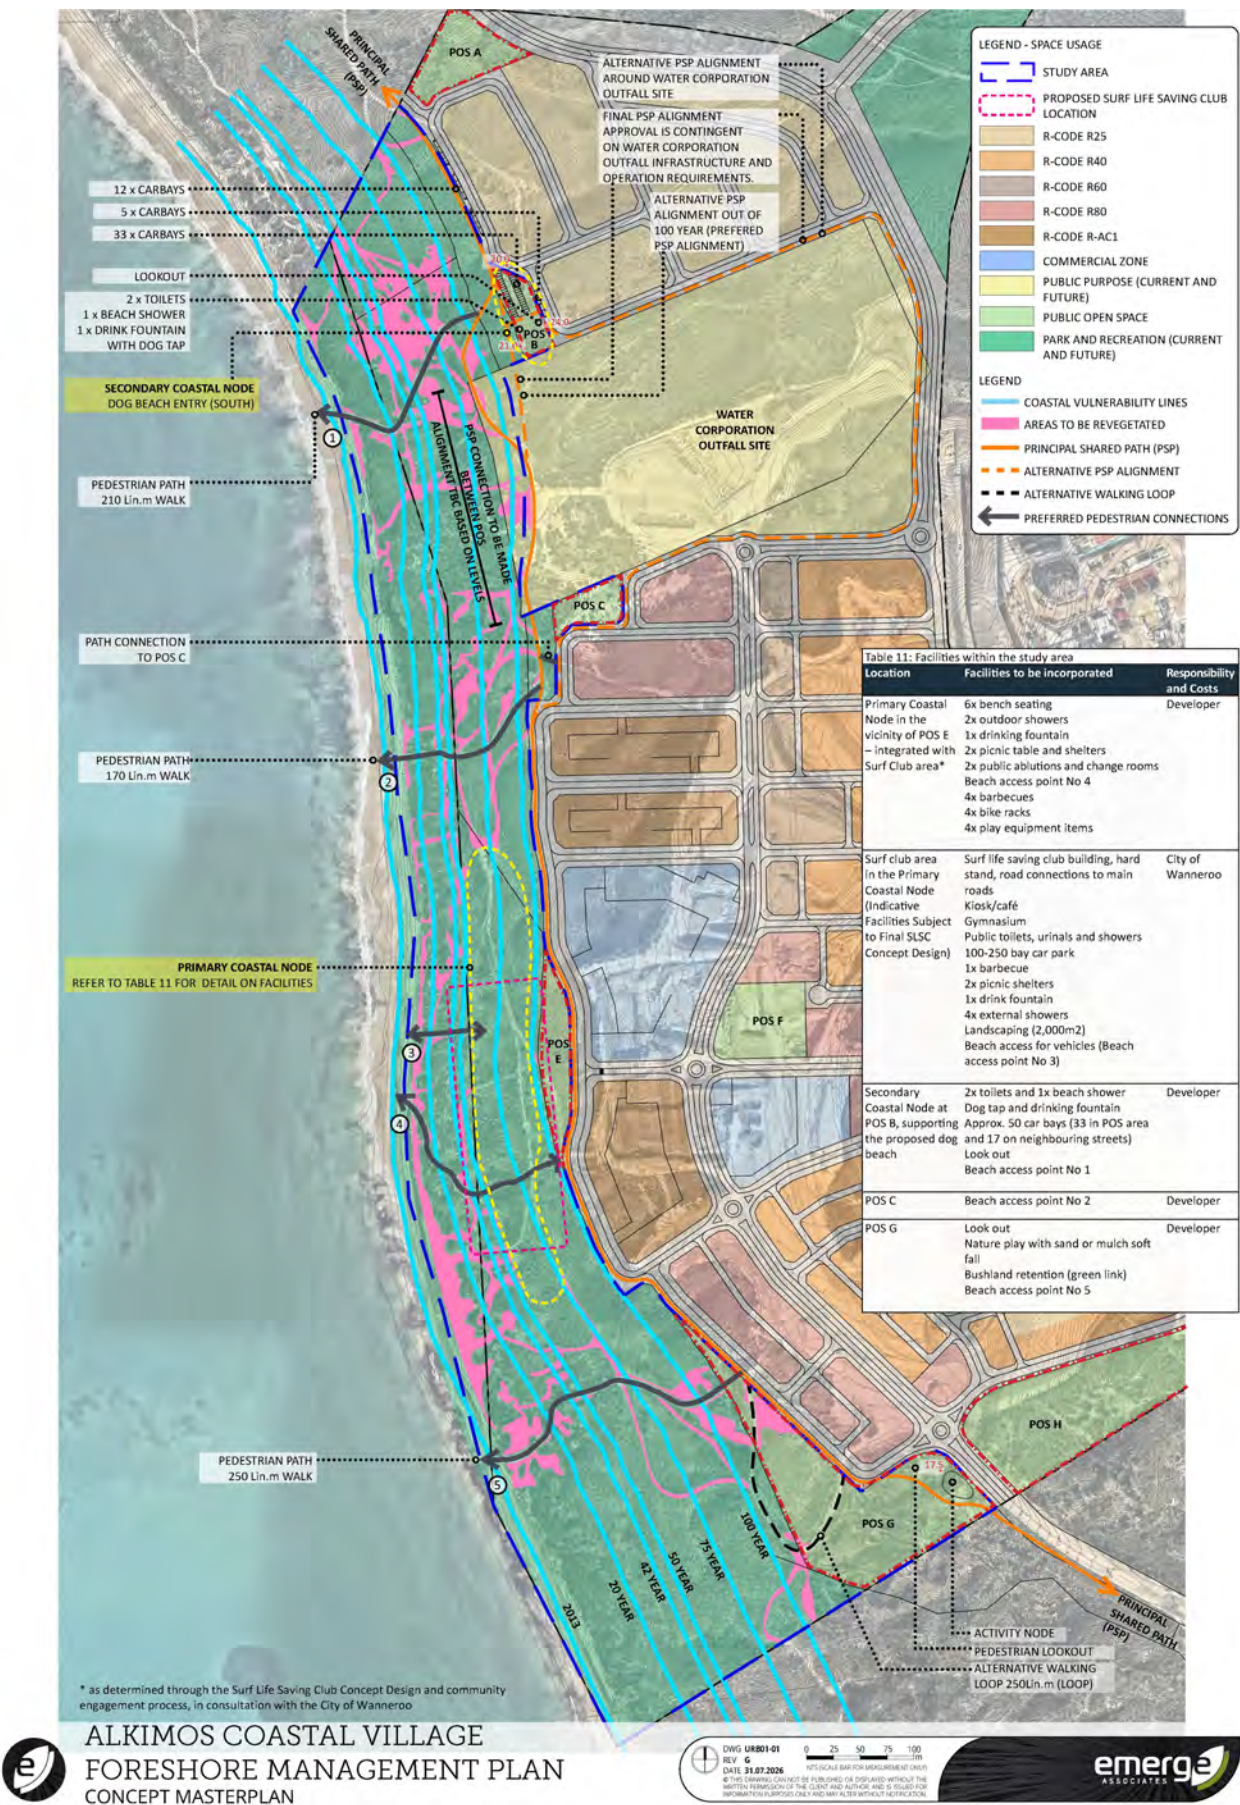


Figure 22: Alkimos Coastal Village Foreshore Master Plan