

PLAYGROUND AREA

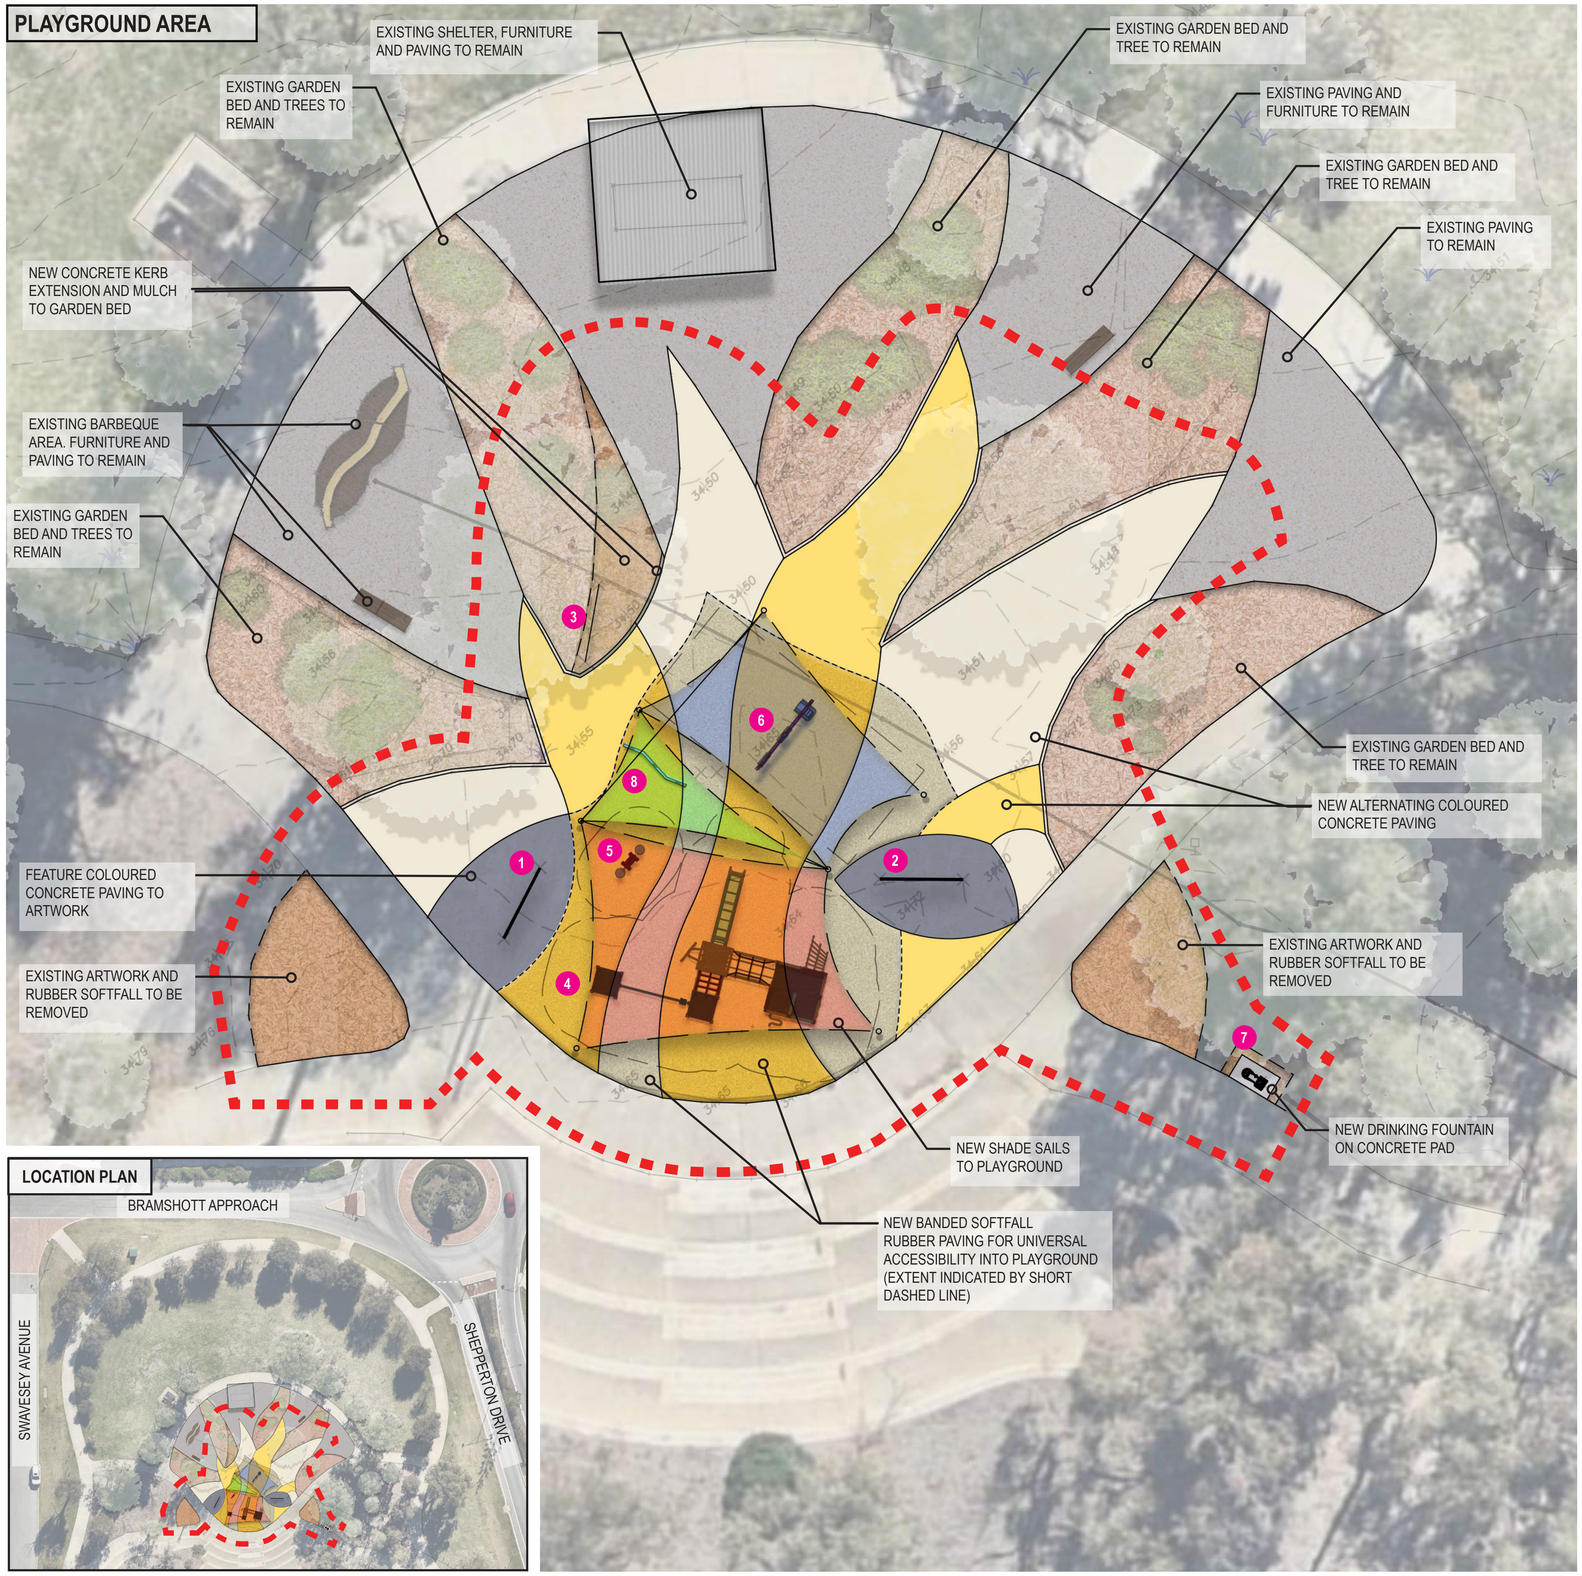

LOCATION PLAN

EXISTING ARTWORK TO REMAIN

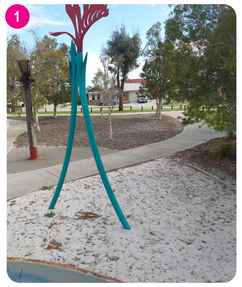

1 KANGAROO PAW 1



2 KANGAROO PAW 2




3 DRAGONFLY

PLAY EQUIPMENT AND FURNITURE SELECTION


4



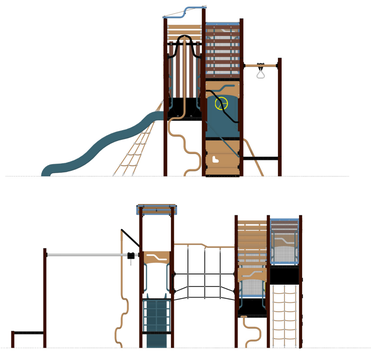

KAHANA PLAY FORT

5

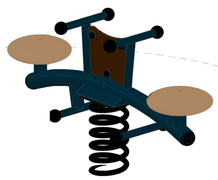

JITTERBUG ROCKER

6




T-SWING

7



DRINKING FOUNTAIN

8

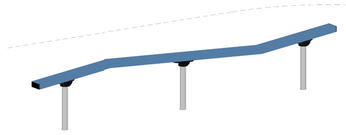

BALANCE BEAM

* INDICATES SIGNATURES ON ORIGINAL ISSUE OF DRAWING

No.	REVISION	BY	DATE	AUTH
0	ISSUED	SL	31/10/24	
1	FURNITURE LABEL NUMBER UPDATED	SL	17/07/25	BB

SCALE: 1:200 (2 0 2 4 6 8 10 SCALE IN METRES)
DATUM: LOCAL
GRID: PCG 2020

SURVEYED: R.MCGREGOR SURVEYOR 08/2024
DESIGNED: S. LIAU LANSDSCAPE DESIGNER 09/2024
DRAWN: S. LIAU LANDSCAPE DESIGNER 10/2024
CHECKED: * I. AREVALO ACTING COORDINATOR DESIGN 12/11/24
AUTHORISED: * L. NICHOLSON MANAGER INFRASTRUCTURE CAPITAL WORKS 13/11/24
APPROVED: * H. SINGH DIRECTOR ASSETS 13/11/24
AUTHORISED: * R. KLEMM MANAGER COMMUNITY FACILITIES 12/11/24
AUTHORISED: * G. CHETTLEBURGH MANAGER PARKS & CONSERVATION MANAGEMENT 13/11/24

FINANCE CODE: PR-4536
PMO No.: 23059
DRAWING SET REF: 24/342468
PMO CONTAINER No.: 47680

CITY OF WANNEROO
ASSETS

KAHANA PARK

RENEW PARK ASSETS AND STRUCTURES
RENEW PLAY EQUIPMENT, SHADE SAIL AND DRINKING FOUNTAIN
BUTLER, WA

LANDSCAPE CONCEPT PLAN
SHEET 1 OF 1

DRAWING No. 4544-01-1 | SHEET | REVISION | ORIGINAL DRG. SIZE A1