


Printed By: jason Plot Date: 01/07/26 - 15:48 Cad File: C:\Users\jason\OneDrive\Documents\2023\2593-00\2593-00-105.dwg

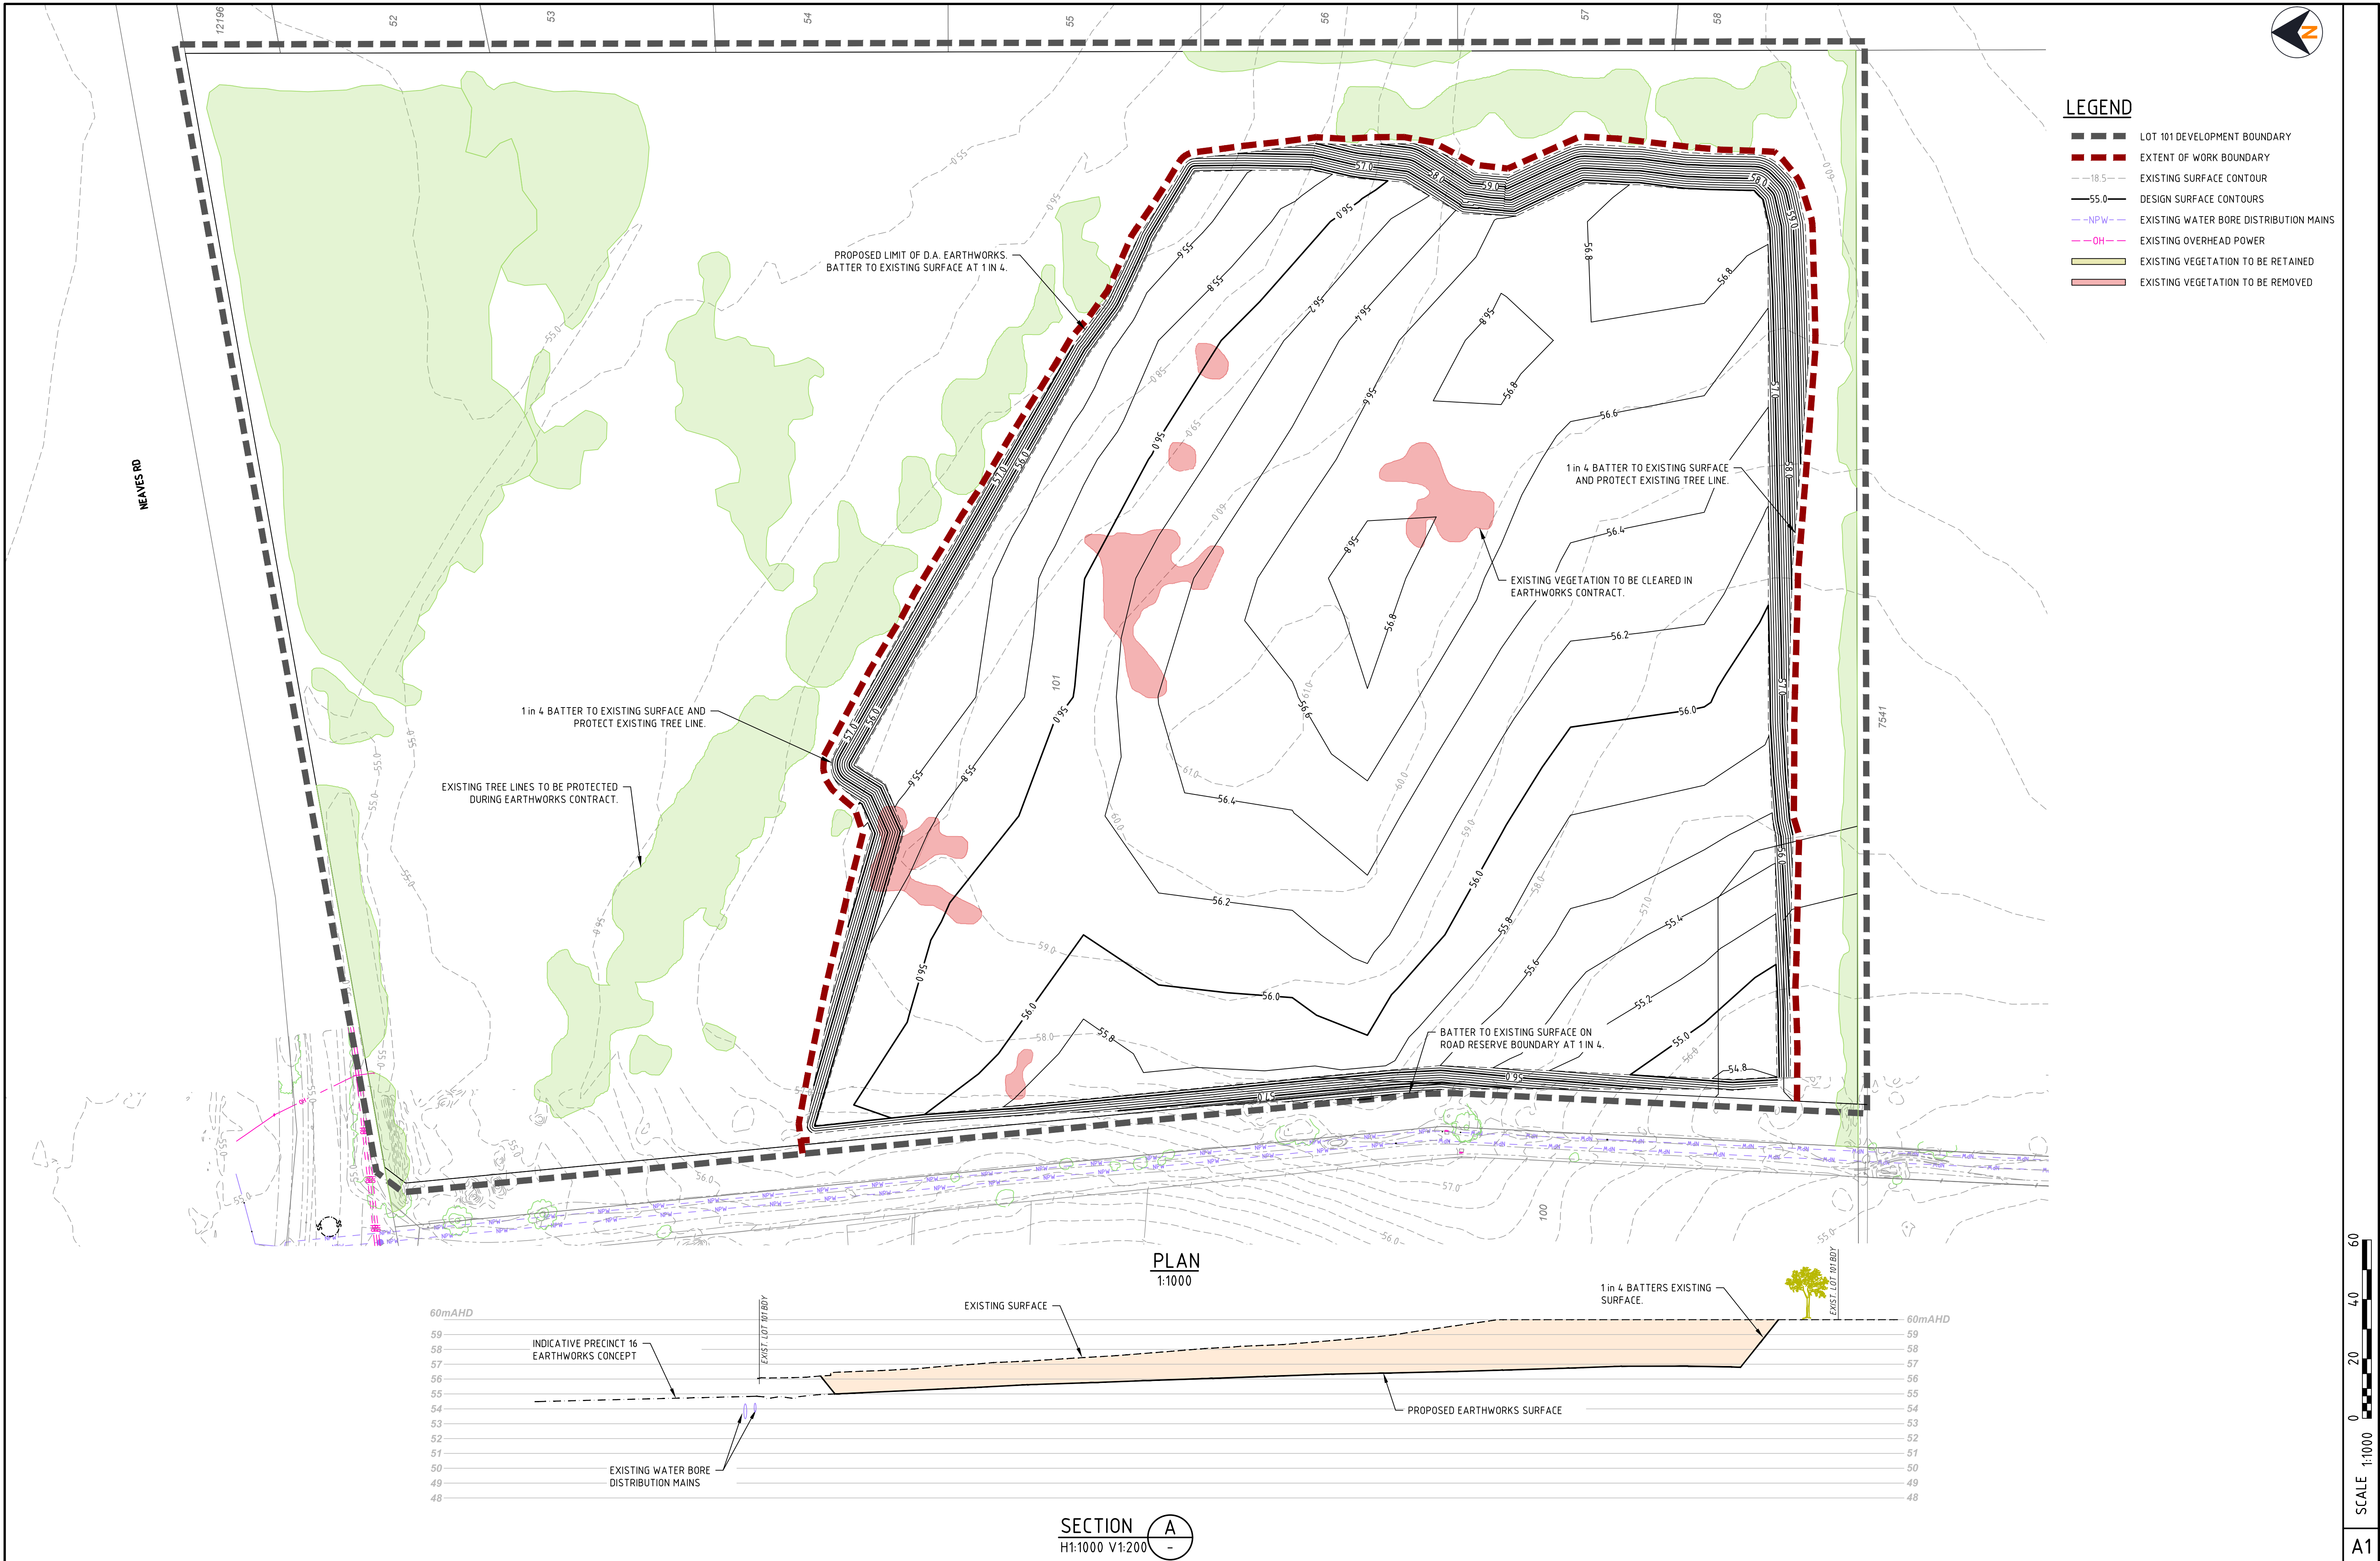

- LEGEND**
- LOT 101 DEVELOPMENT BOUNDARY
 - EXTENT OF WORK BOUNDARY
 - EXISTING SURFACE CONTOUR
 - DESIGN SURFACE CONTOURS
 - EXISTING WATER BORE DISTRIBUTION MAINS
 - EXISTING OVERHEAD POWER
 - EXISTING VEGETATION TO BE RETAINED
 - EXISTING VEGETATION TO BE REMOVED

SECTION A
H1:1000 V1:200

No.	DATE	DRAWN	APPROVED	AMENDMENT	No.	DATE	DRAWN	APPROVED	AMENDMENT
B	01.07.26	AI	AB	EXTENT OF WORKS AMENDED					
A	05.06.26	MLO	AB	ISSUED FOR BULK EARTHWORKS D.A.					

APPROVAL THIS DOCUMENT IS SUITABLE ONLY FOR THE PURPOSE NOTED ABOVE. USE OF THIS DOCUMENT FOR ANY OTHER PURPOSE IS NOT PERMITTED.				CLIENT WAYNE LAWRENCE			
COPYRIGHT The concepts and information contained in this document are the Copyright of TABEC Pty Ltd. Use or copying of the document in whole or part without the written permission of TABEC Pty Ltd. constitutes an infringement of copyright.				DESIGNED PK	CHECKED AB	APPROVED AB	
COLOUR This drawing is required to be printed in full colour. Failure to do so may result in loss of information.				DRAWN MLO	CHECKED AB	DATE 05.06.26	

TABEC
Civil Engineering Consultants

TABEC PTY LTD
ACN 090 796 204

Level 2, 54-58 Havelock Street, West Perth WA 6005
08 9425 5900 info@tabec.com.au www.tabec.com.au

PROJECT	LOT 101 NEAVES ROAD, MARIGINIUP
TITLE	EARTHWORKS D.A. PLAN CUT TO FILL PLAN
DRAWING NUMBER	2593-00-105
ISSUE	B