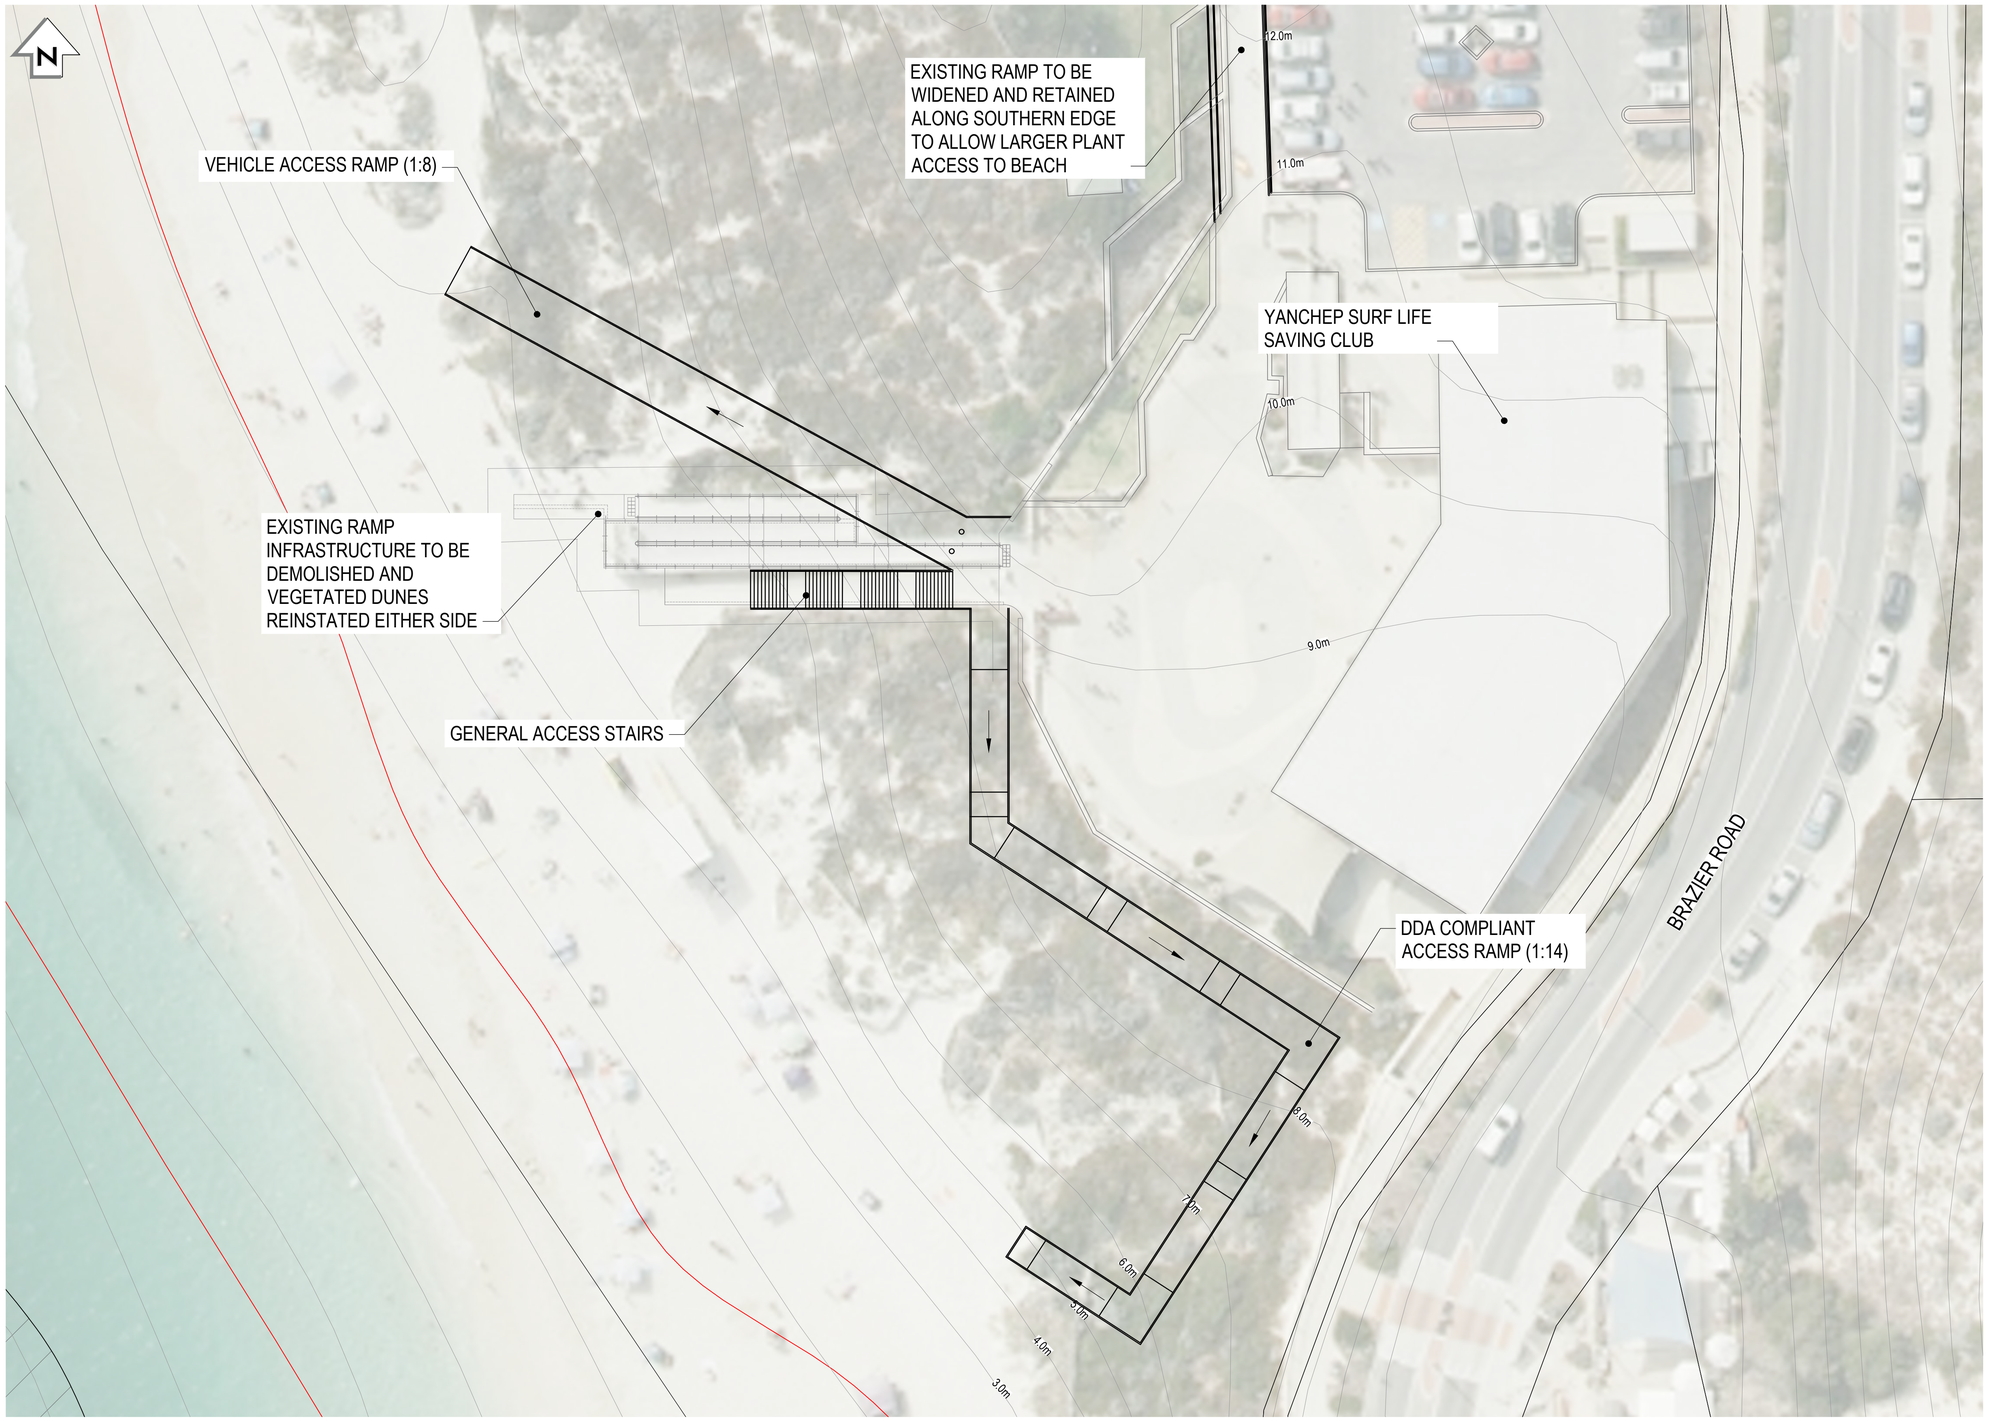

LAYOUT PLAN
SCALE 1 : 250

0 5 10 15 20 25m
SCALE 1:250

LEGEND

- 1.00 — EXISTING SITE CONTOUR (INTERVAL 1.0m)
- COASTSAT SHORELINE VARIABILITY
- CADASTRAL BOUNDARY
- ABORIGINAL HERITAGE AREA 17596

NOT FOR CONSTRUCTION

DO NOT SCALE - IF IN DOUBT, ASK

ORIGINAL SIZE A1

REV	REVISIONS	DRN	CHK	APP	DATE
A	PRELIMINARY FOR MULTI-CRITERIA ASSESSMENT	DD	CS	DS	29.01.2026

SURVEYED	DoT LiDAR	2019
DESIGNED	Cory Smith	29.01.2026
DRAWN	Dipali Dusane	29.01.2026
CAD REVIEW	Daniel Strickland	29.01.2026
DESIGN CHECK	Cory Smith	29.01.2026
DESIGN REVIEW	Daniel Strickland	29.01.2026
APPROVED	-	-
PROF REGISTRATION:		

Stantec

Client:

YANCHEP COASTAL MANAGEMENT STUDY
STAGE 2: OPTIONS ASSESSMENT

LAYOUT PLAN
YANCHEP LAGOON BEACH ACCESS (OPTION 2)

Status Stamp: **PRELIMINARY**
Date Stamp: **29.01.2026**
Scales: AS SHOWN
Drawing No.: 304501795-01-001-C004
Rev.: A

COPYRIGHT © THESE DRAWINGS SHALL ONLY BE USED FOR THE PURPOSE FOR WHICH THEY WERE SUPPLIED. ANY RE-USE IS PROHIBITED AND NO PART OF THIS DOCUMENT MAY BE REPRODUCED OR DISTRIBUTED WITHOUT THE WRITTEN PERMISSION OF STANTEC.

\\AU2011-NTAP01_CIFS02\SHARED_PROJECTS\304501795\TECHNICAL\DRAWINGS\304501795-01-001-C004.DWG